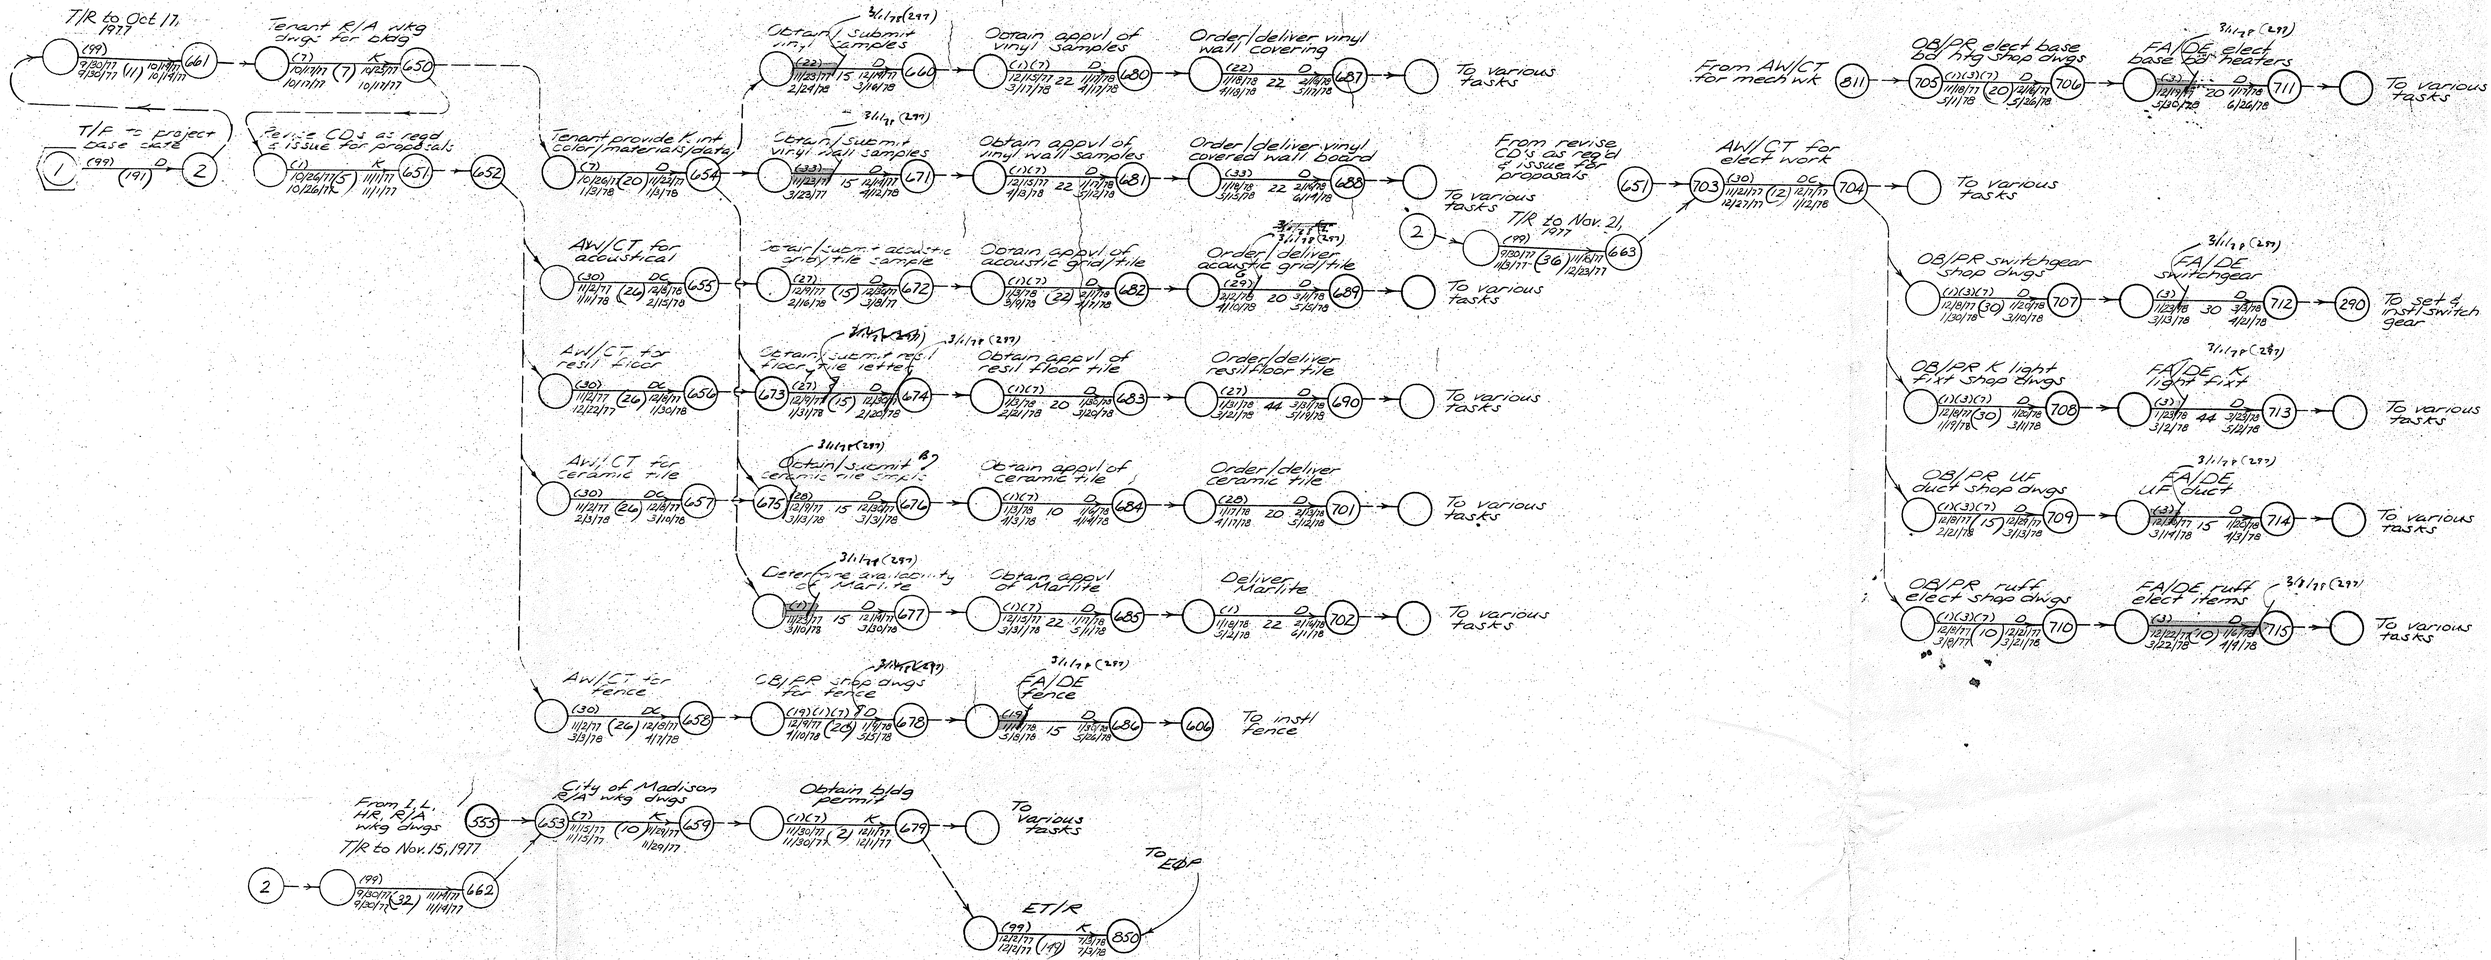

GENERAL NOTES

Phase I drawing package is:
- Arch site plan
- Site grading & land balance plan
- Site utility plan
- Arch floor plan
- Foundation plan
- Framing plan

SPECIAL ABBREVIATIONS

LGA	Local government authorities
AGA	Appropriate government authorities
Appvl	Approval
WD/S	Working drawings & specifications
M	Malan & Maisel
S	Site
D	D series
AW/CT	Award contract
OB/PR	Obtain & process
FA/DE	Fabricate & deliver

DESIGN, DETAIL, APPROVE, FABRICATE, DELIVER
(D) SERIES

77-69

MONITORING RECORD						ISSUE RECORD	
DATE		DATE		DATE		ISSUE No.	DATE
						1	Sept 29, 77
						2	Nov 28, 77

Reserved Node Nos.

661	666	691	696
662	667	692	697
663	668	693	698
664	669	694	699
665	670	695	700

LN 650
HN 715

NETWORK MODEL FOR D SERIES OPERATIONS
STORE NO. 7178 K-MART
MADISON, WISCONSIN

RALPH J. STEPHENSON, P.E.
15064 WARWICK ROAD
DETROIT, MICHIGAN 48223
CONSULTANT PH 273-5026

JOM

MULTI-COLOR 400 3-79 MG 4899