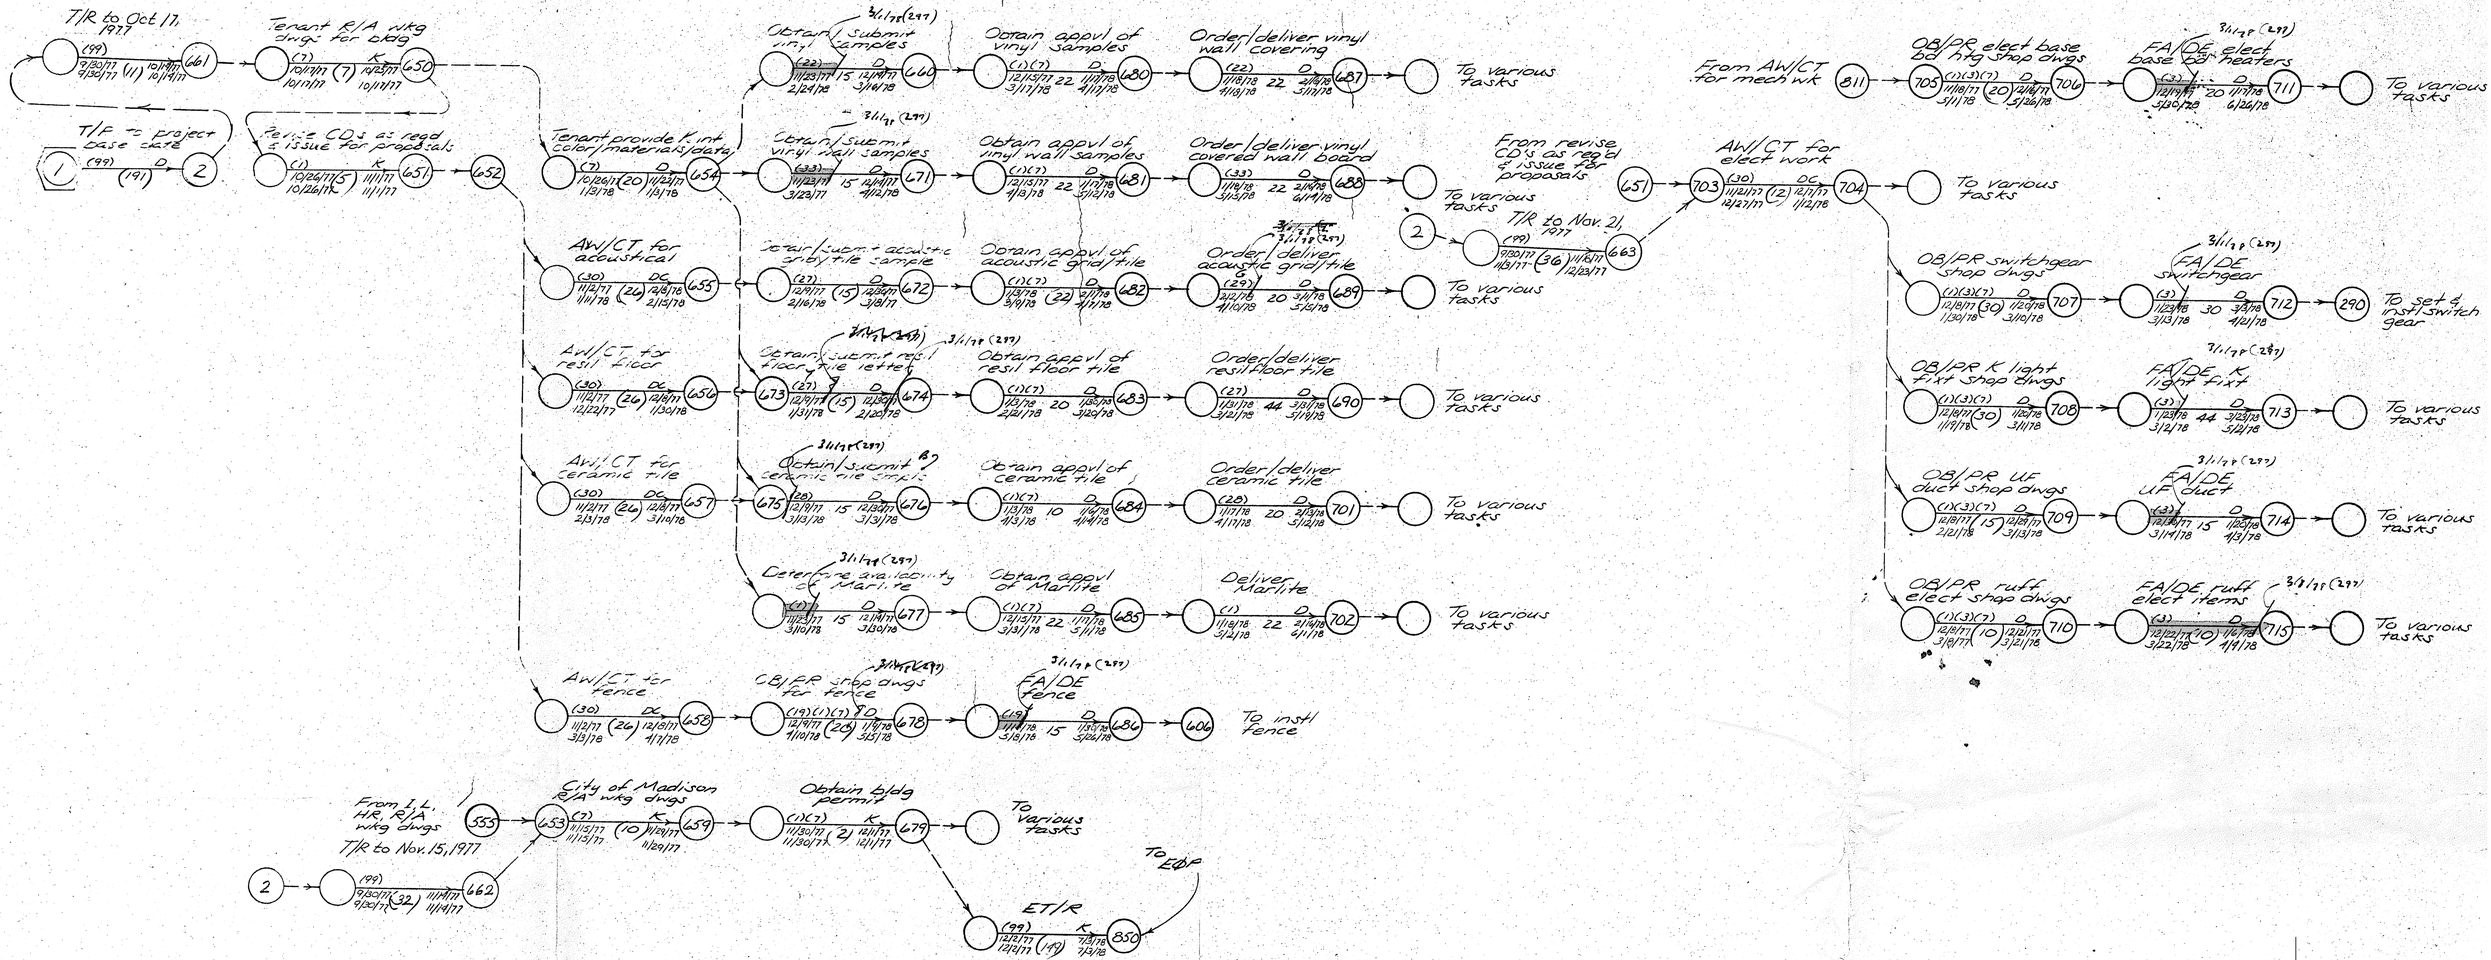

GENERAL NOTES

Phase I drawing package is:
- Arch site plan
- Site grading & land balance plan
- Site utility plan
- Arch floor plan
- Foundation plan
- Framing plan

SPECIAL ABBREVIATIONS

LGA	Local government authorities
AGA	Appropriate government authorities
Appvl	Approval
WD/S	Working drawings & specifications
M	Malan & Maisel
S	Site
D	D series
AW/CT	Award contract
OB/PR	Obtain & process
FA/DE	Fabricate & deliver

DESIGN, DETAIL, APPROVE, FABRICATE, DELIVER
(D) SERIES

77-69

MONITORING RECORD						ISSUE RECORD	
DATE		DATE		DATE		ISSUE No.	DATE
						1	Sept 29, 77
						2	Nov 28, 77

Reserved Node Nos.

661	666	691	696
662	667	692	697
663	668	693	698
664	669	694	699
665	670	695	700

LN 650
HN 715

NETWORK MODEL FOR D SERIES OPERATIONS
STORE NO. 7178 K-MART
MADISON, WISCONSIN

RALPH J. STEPHENSON, P.E.
15064 WARWICK ROAD
DETROIT, MICHIGAN 48223
CONSULTANT PH 273-5026

JOM

MULTI-COLOR 400 3-79 MG 4899

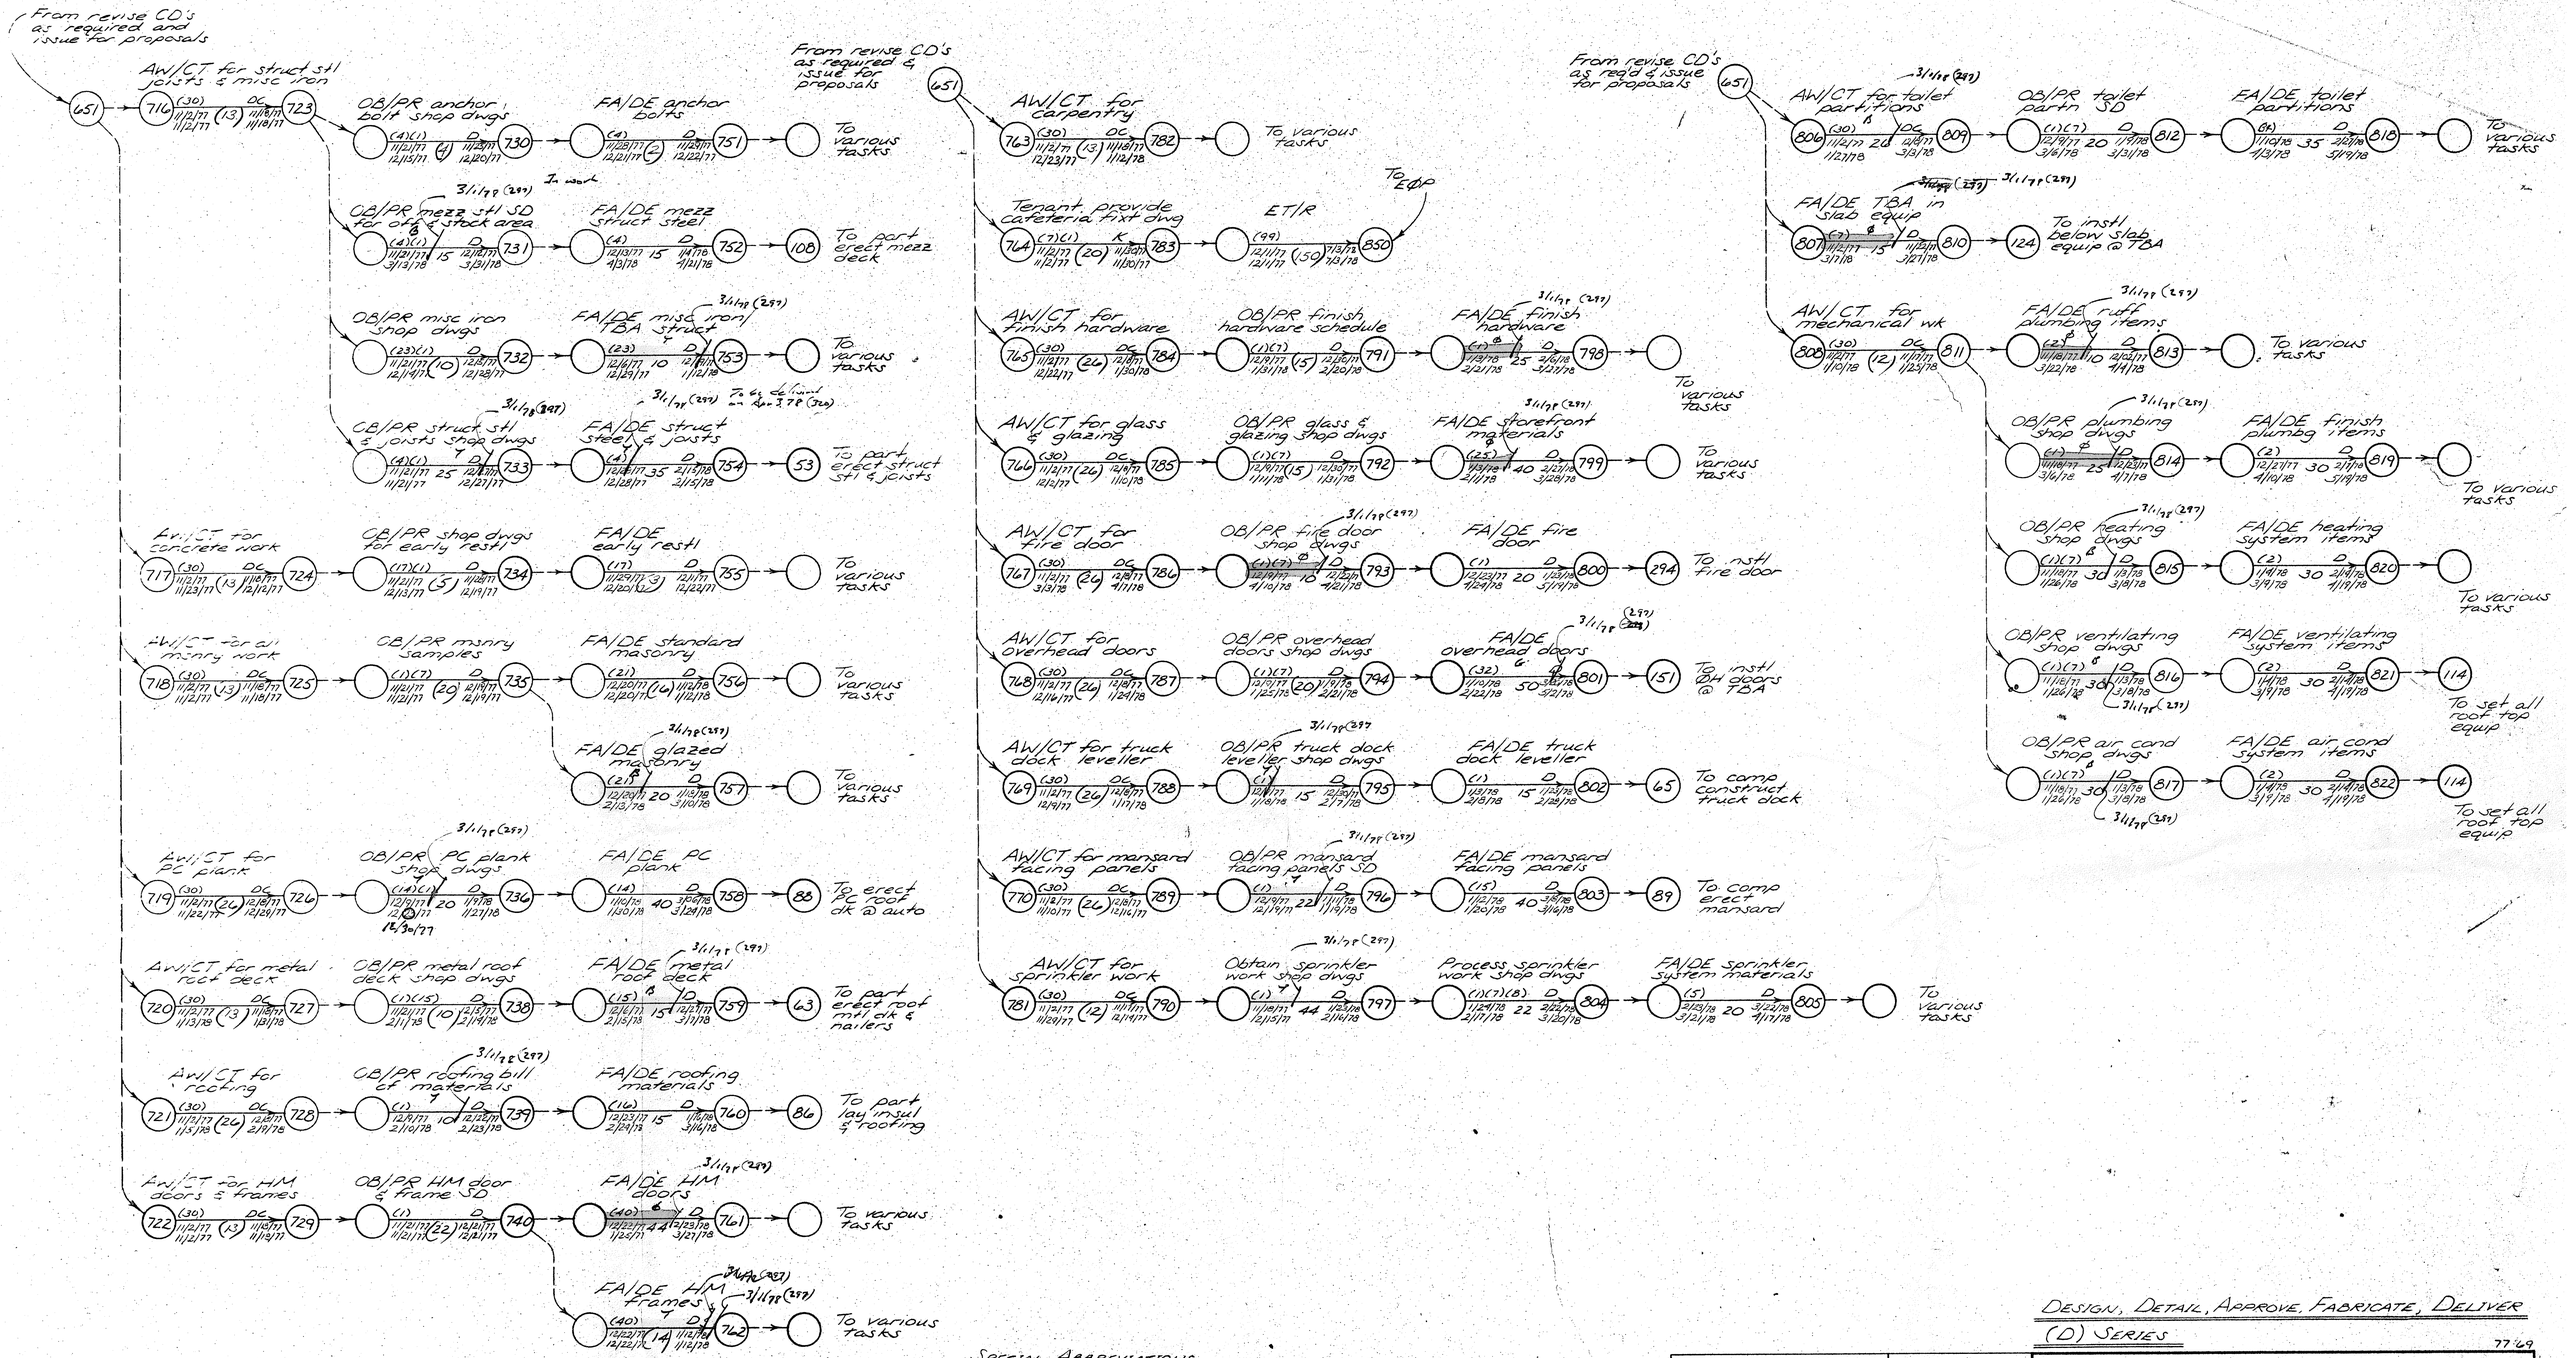

DESIGN, DETAIL, APPROVE, FABRICATE, DELIVER

(D) SERIES

7769

SPECIAL ABBREVIATIONS

AW/CT	Award contract
OB/PR	Obtain & process
FA/DE	Fabricate & deliver
SD	Shop drawings

MONITORING RECORD						ISSUE RECORD	
DATE		DATE		DATE		ISSUE No.	DATE
						1	Sept 29, 77
						2	Nov 28, 77

Reserved Node Nos.

741	746	771	776
742	747	772	777
743	748	773	778
744	749	774	779
745	750	775	780
737			

LN 716
HN 822
E&P 850

NETWORK MODEL FOR D SERIES OPERATIONS

STORE NO. 7178 K-MART

MADISON, WISCONSIN

RALPH J. STEPHENSON, P.E.
15064 WARWICK ROAD
DETROIT, MICHIGAN 48223
CONSULTANT PH 273-5026

D2 JDM

MULTI-COLOR 400 8-75 MC 4899-

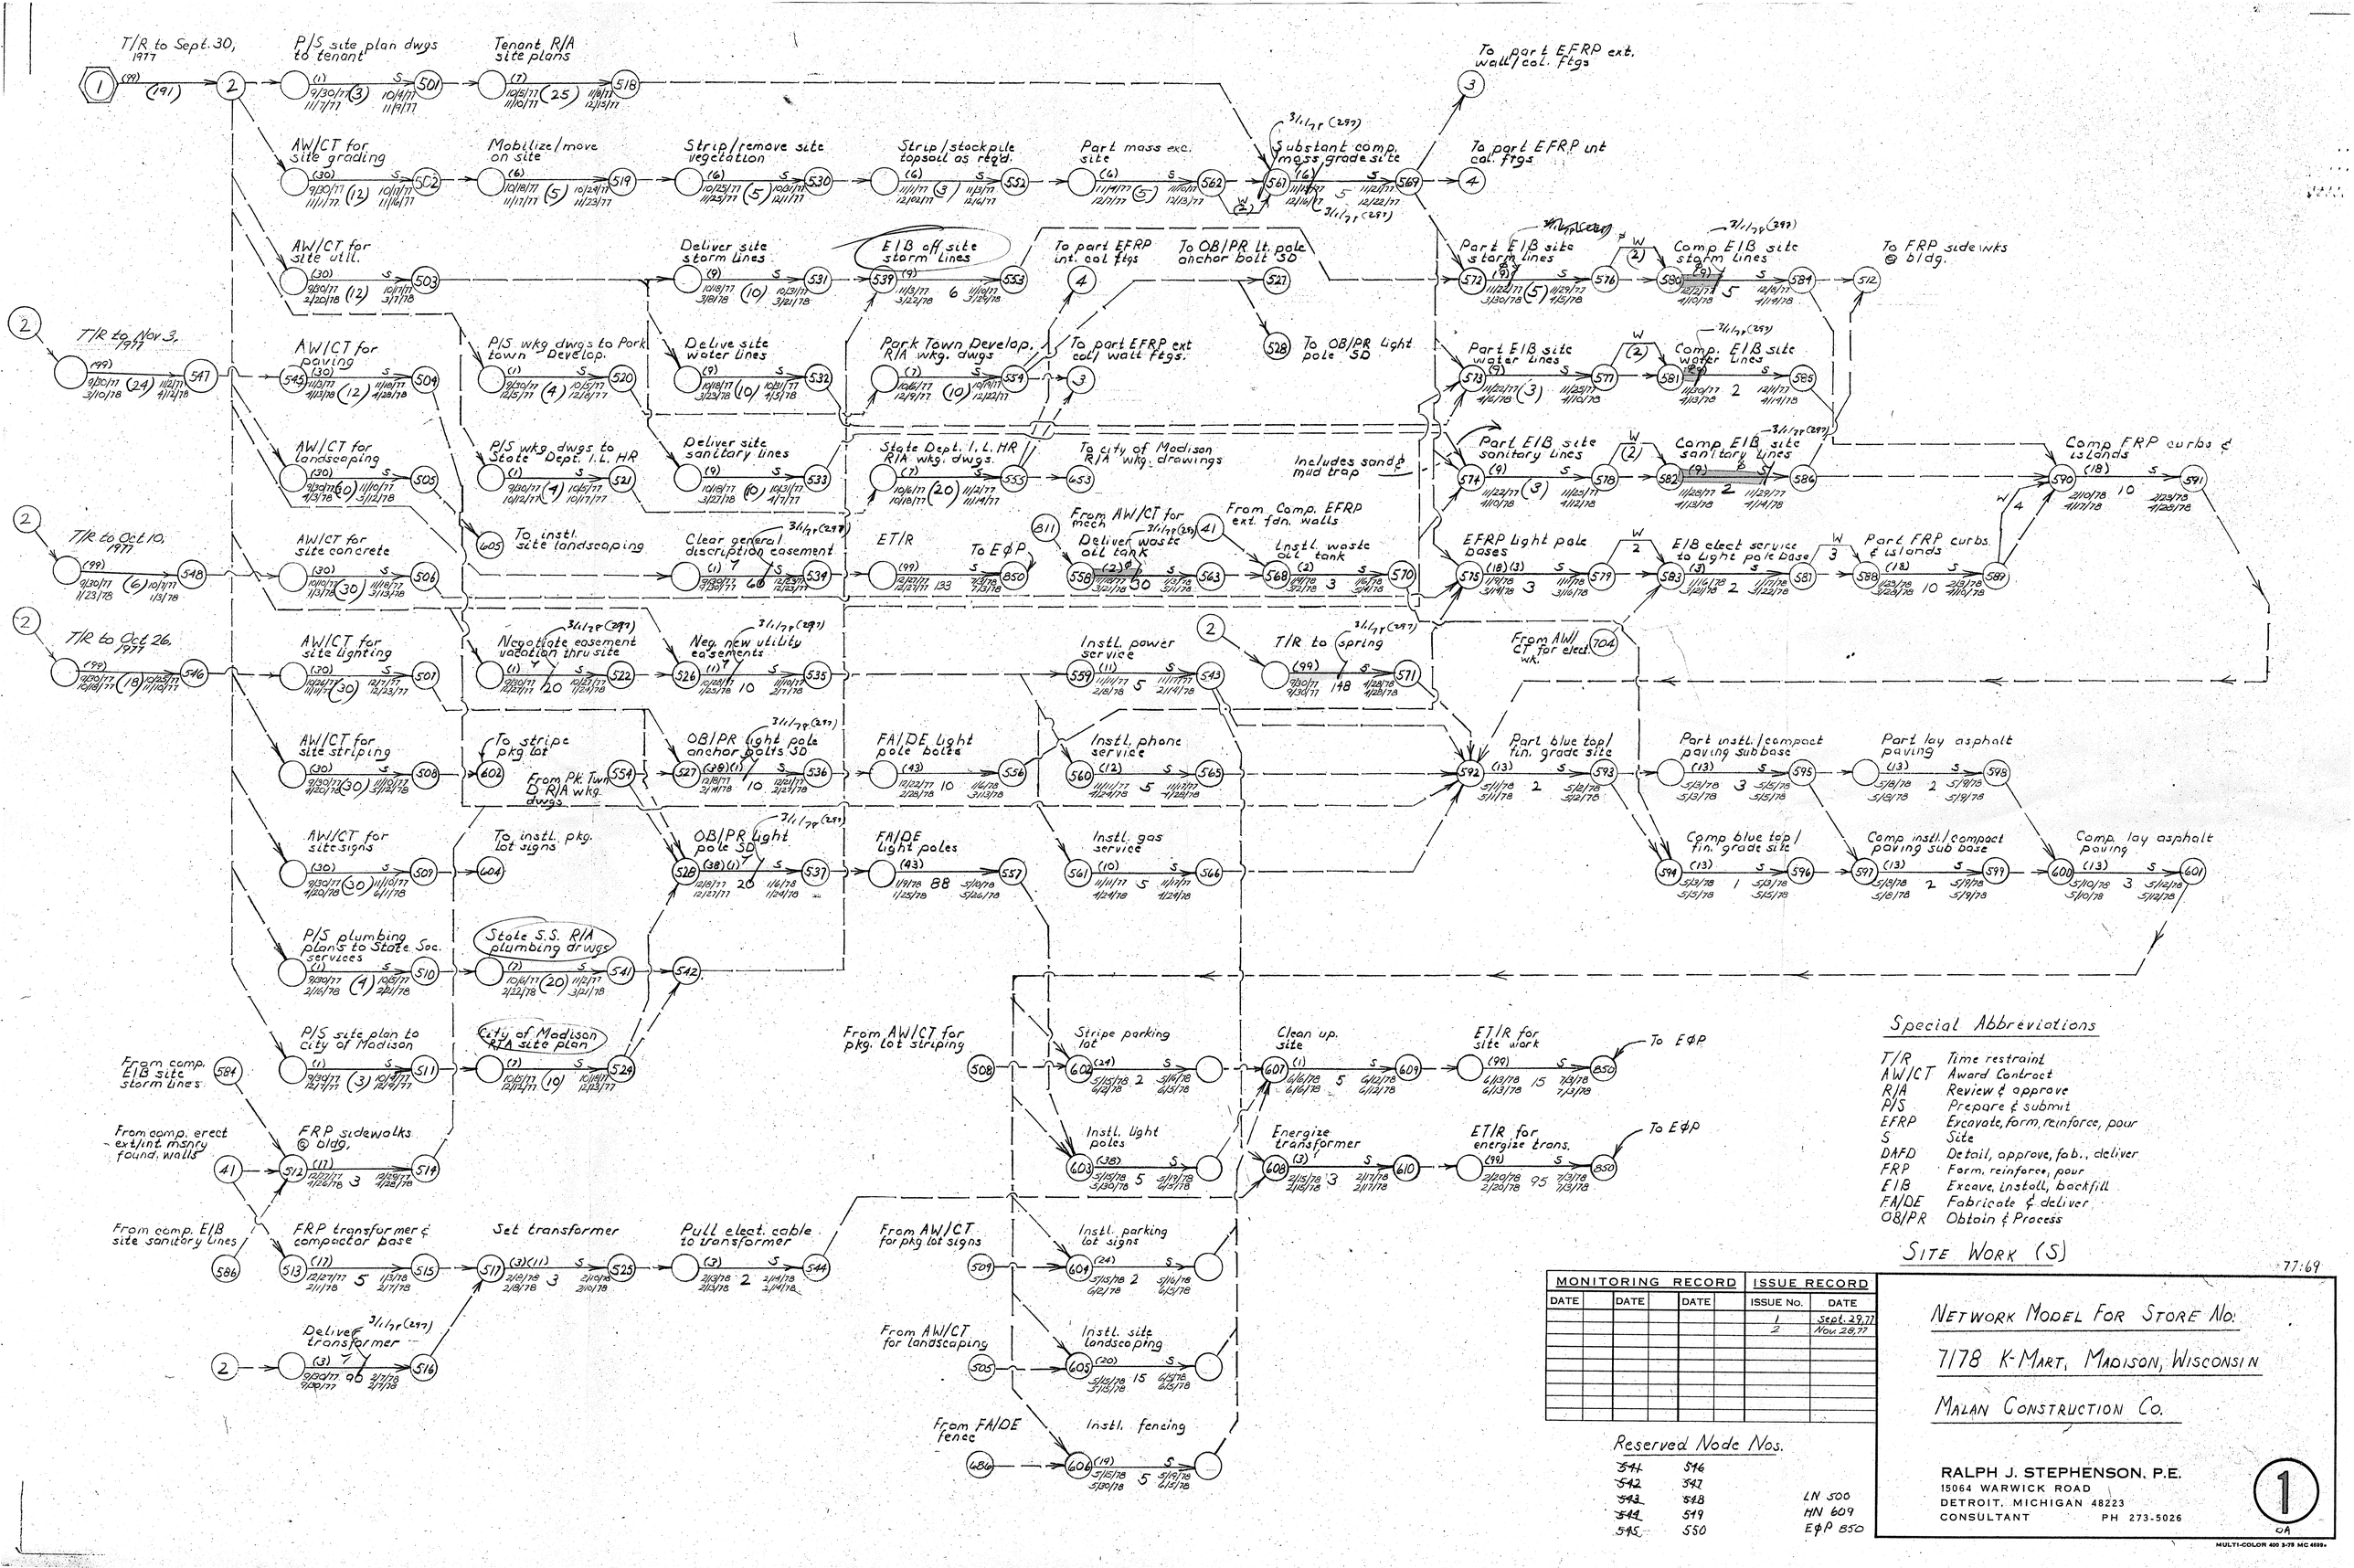

Special Abbreviations

T/R	Time restraint
AW/CT	Award Contract
R/A	Review & approve
P/S	Prepare & submit
EFRP	Excavate, form, reinforce, pour
S	Site
DAFD	Detail, approve, fab., deliver
FRP	Form, reinforce, pour
E/B	Excave, install, backfill
FA/DE	Fabricate & deliver
OB/PR	Obtain & Process

Reserved Node Nos.

~~544~~	546
~~542~~	547
~~543~~	548
~~544~~	549
~~545~~	550

LN 500
HN 609
E&P 850

MONITORING RECORD						ISSUE RECORD	
DATE		DATE		DATE		ISSUE No.	DATE
						1	Sept. 29, 77
						2	Nov. 28, 77

SITE WORK (S)

77:69

NETWORK MODEL FOR STORE NO:
7178 K-MART, MADISON, WISCONSIN
MALAN CONSTRUCTION CO.

RALPH J. STEPHENSON, P.E.
15064 WARWICK ROAD
DETROIT, MICHIGAN 48223
CONSULTANT PH 273-5026

1 OF 1

MULTI-COLOR 400 5-78 MC 4699-

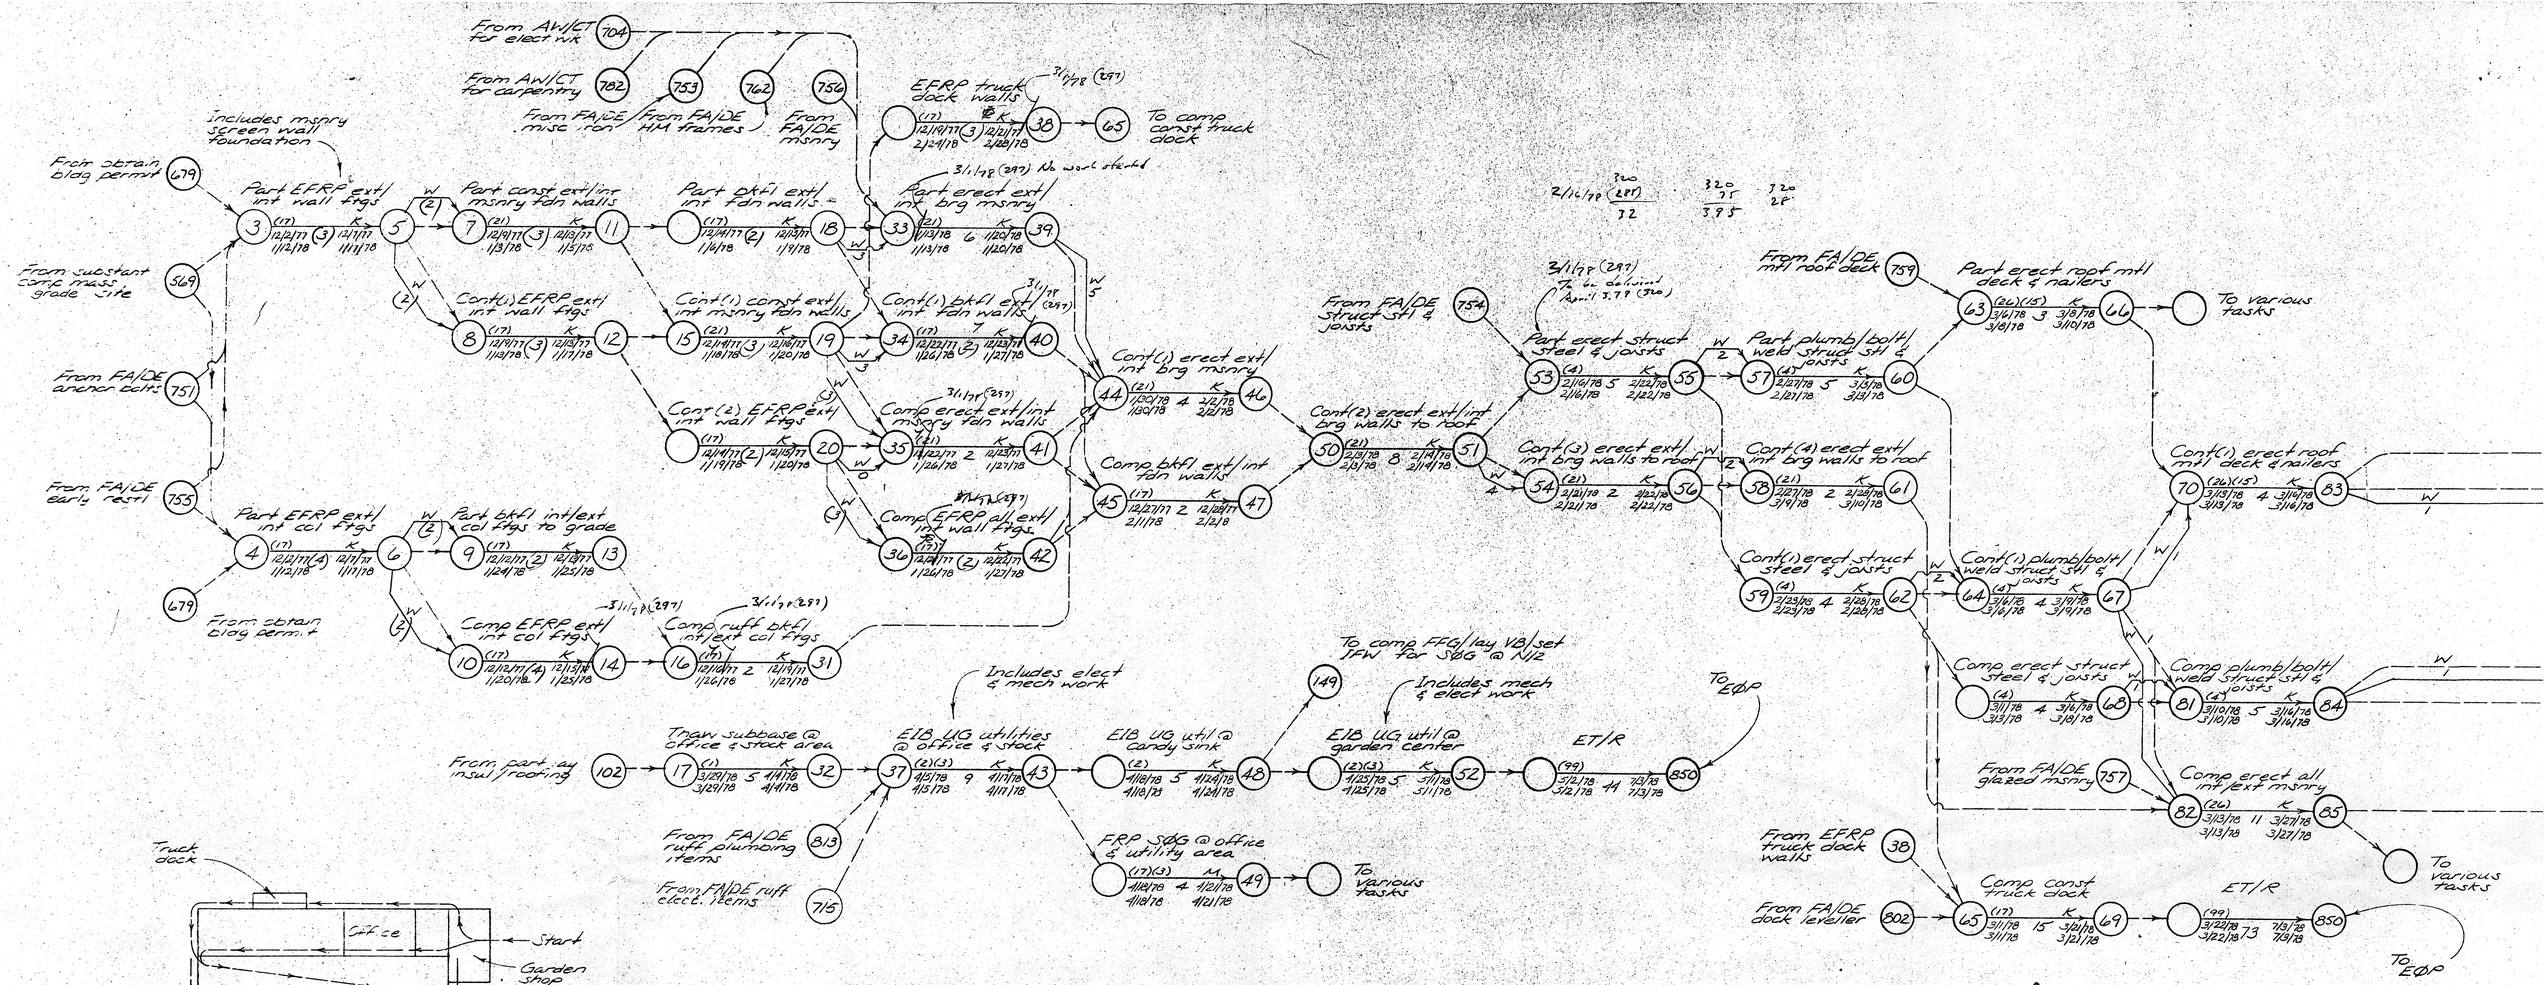

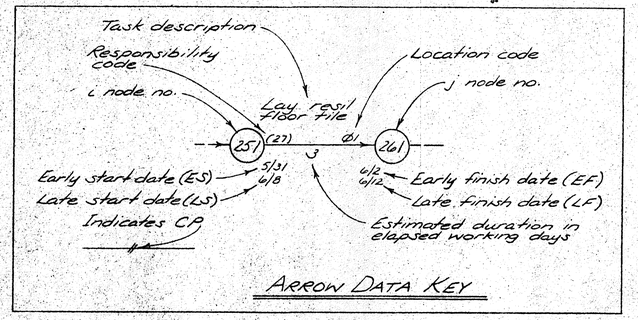

COLOR CODE

Green	Task on time not past EF
Orange	Task on time past EF date
Blue	Task behind not past LF
Yellow	Task behind past LF date

RESPONSIBILITY CODES

GENERAL NOTES

Msnry bearing walls where req'd will be toothed to allow seperate erection of st columns.

Exterior walls, refer to both outside walls and major inside perimeter walls of the designated space.

Erection of msnry includes all in-wall pipg, lintels, frames and other built-in work.

Auto yard foundation work included with K-Mart foundation work.

Under slab tenant equipment at auto center (TBA) includes hoists, pits, truck drains, plungers and all other related work.

SPECIAL ABBREVIATIONS

W,E,N,S	Compass directions
K	K-Mart
N/2	North half (same for other directions)
G	Garden shop
Ø	K-Mart office
M	K-Mart mech & elect
S	K-Mart stock area
A	K-Mart auto center (also TBA)
S	Site work
EFRP	Excavate, form, reinforce, pour
TBA	Tire, battery, auto center (also A)
EIB	Excavate, instl, backfill
UG	Underground

MONITORING RECORD					ISSUE RECORD	
DATE	DATE	DATE	DATE	DATE	ISSUE NO.	DATE
					1	Sept 29,77
					2	Nov. 28,77

Reserved Node Nos.

21	26	71	76	
22	27	72	77	
23	28	73	78	
24	29	74	79	LN 3
25	30	75	80	HN 85

77:69

NETWORK MODEL FOR STORE NO. 7178 K-MART MADISON, WISCONSIN

MALAN CONSTRUCTION COMPANY

RALPH J. STEPHENSON, P.E.
15064 WARWICK ROAD
DETROIT, MICHIGAN 48223
CONSULTANT PH 273-5026

2 JDM

MULTI-COLOR 800 8-78 MC 4699-

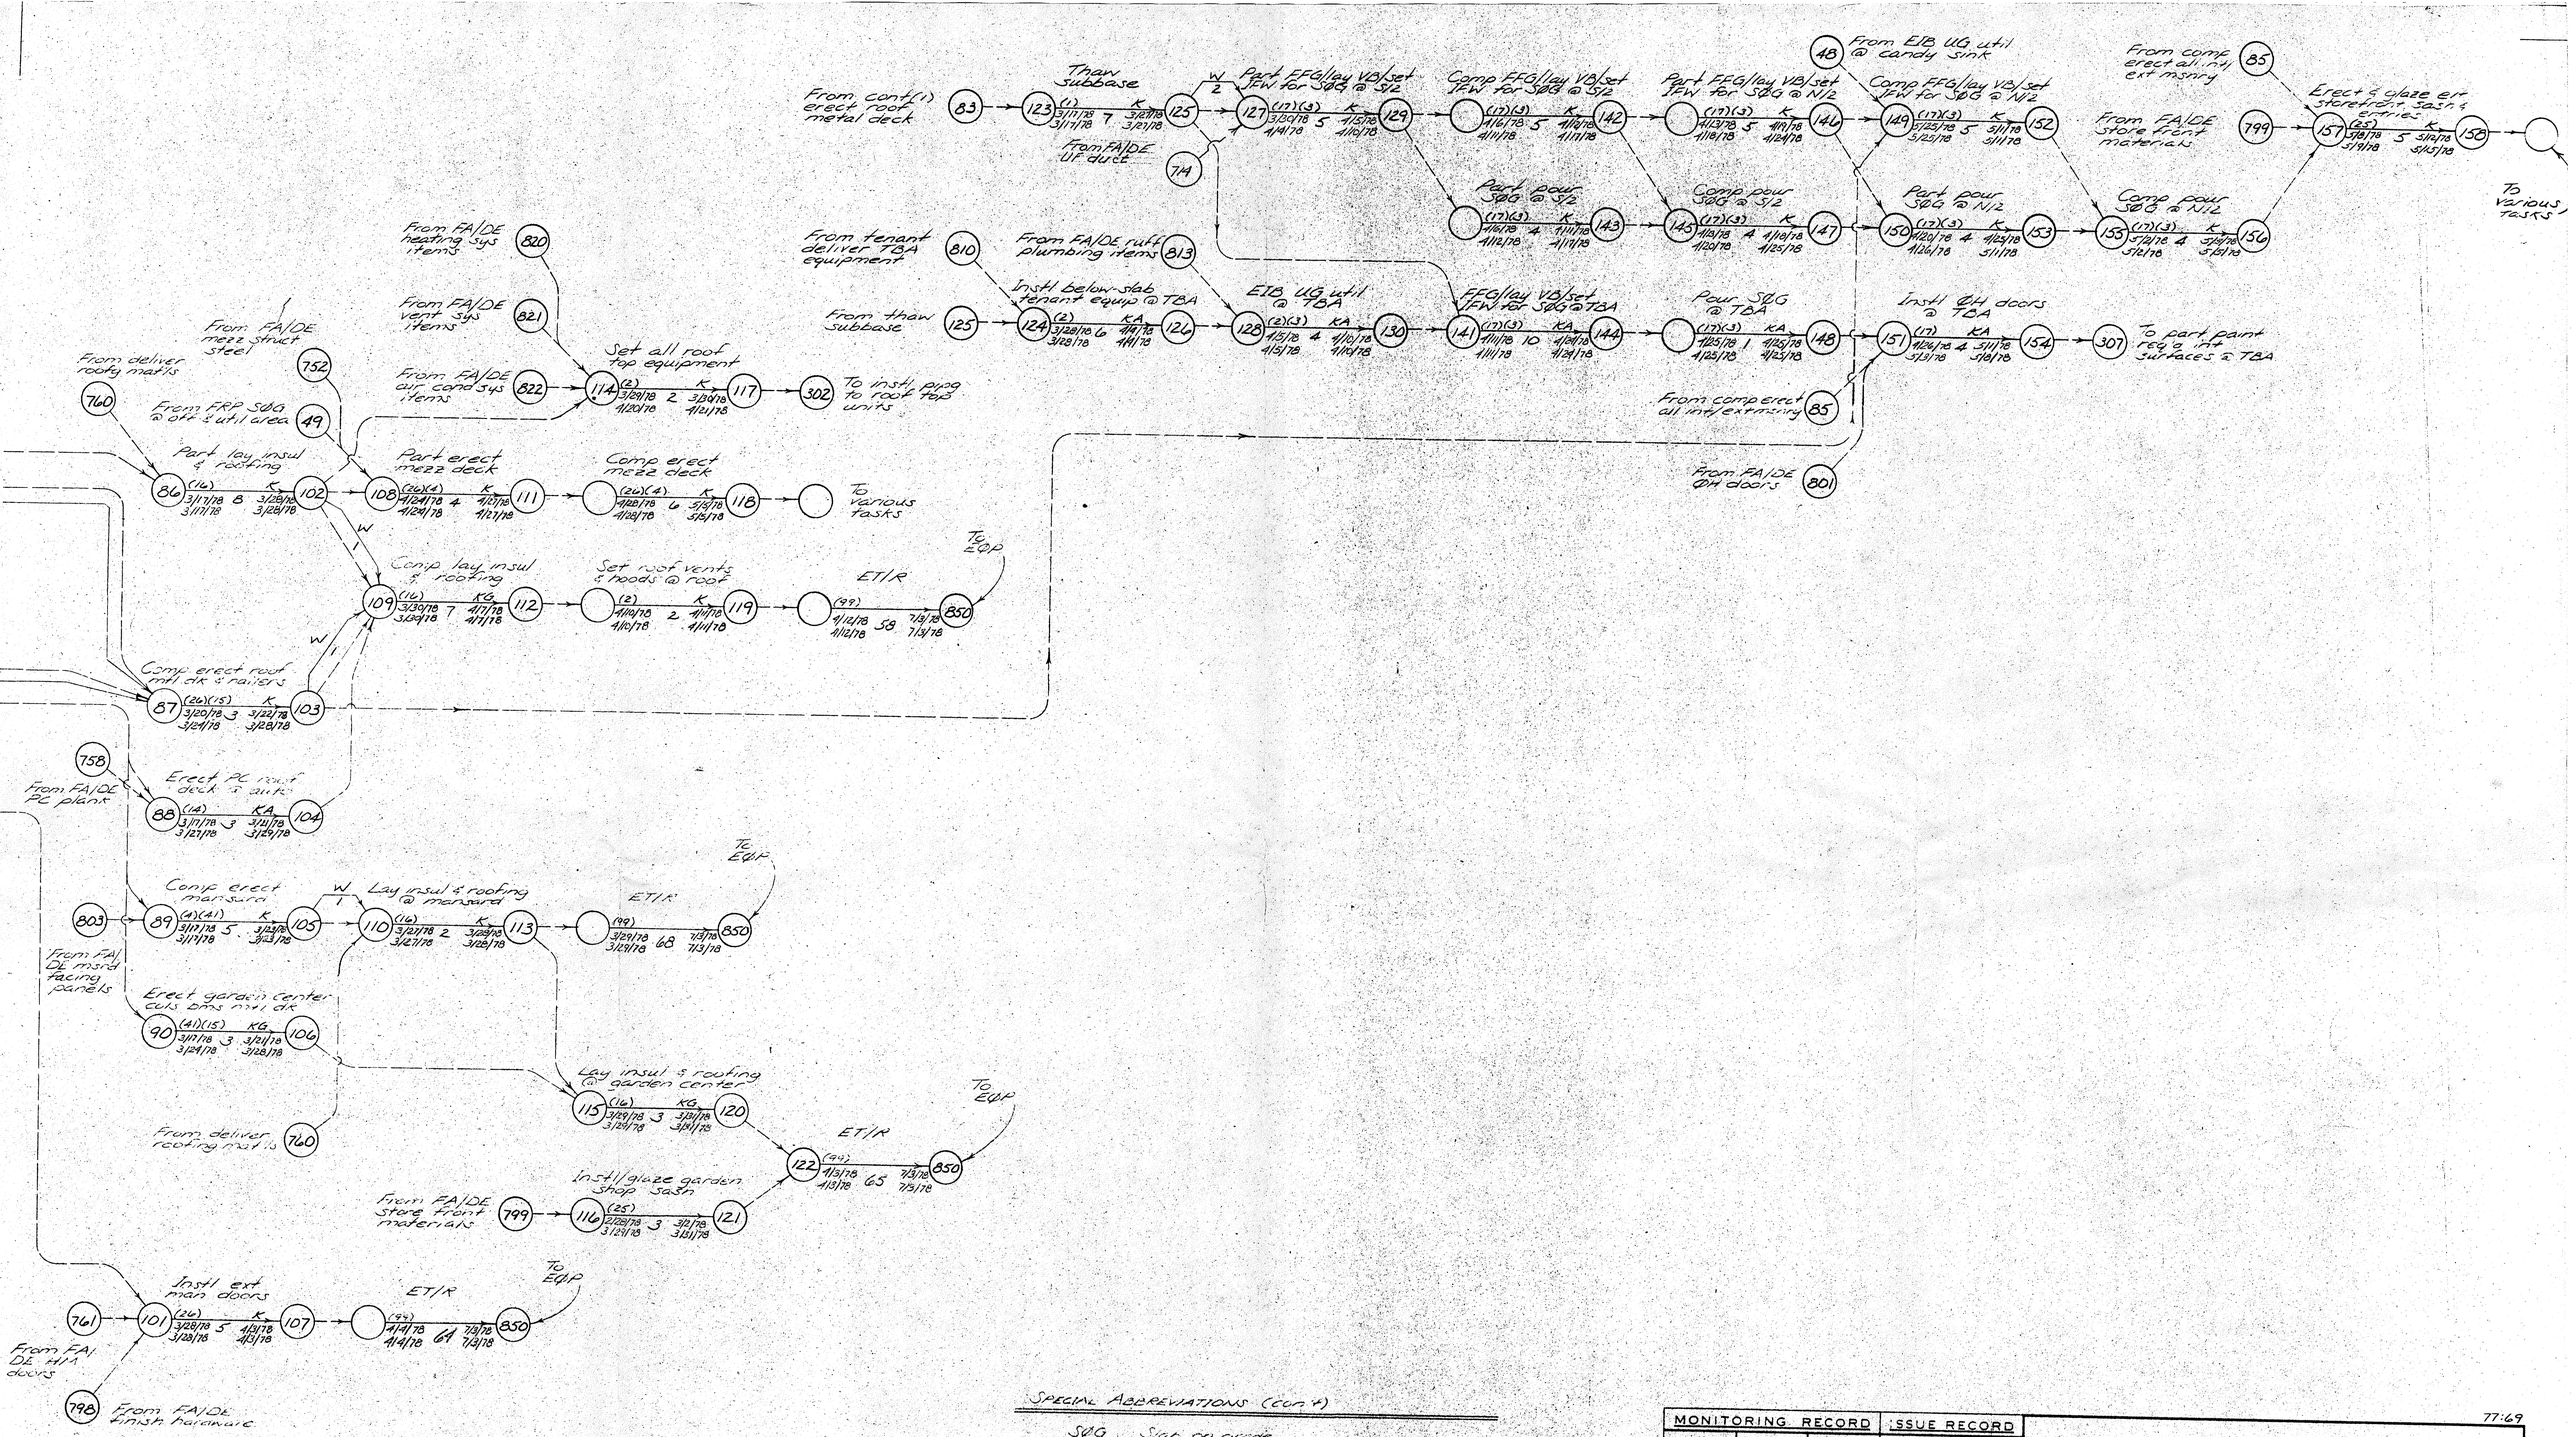

SPECIAL ABBREVIATIONS (cont'd)

SOG	Slab on grade
FFG	Fill & fine grade
DA&D	Detail, approve, fabricate, deliver
PC	Precast
FRP	Form, reinforce pour
VB	Vapor barrier
OS	Off site
IFW	In floor work - includes mesh, conduit, sleeves, inserts, screeds, and all other work built into concrete slabs.

MONITORING RECORD			ISSUE RECORD	
DATE	DATE	DATE	ISSUE NO	DATE
			1	Sept 29, 77
			2	Nov 28, 77

Reserved Node Nos.

91	96	131	136
92	97	132	137
93	98	133	138
94	99	134	139
95	100	135	140

LN 86
HN 158

77:69

NETWORK MODEL FOR STORE NO. 7178 K-MART MADISON, WISCONSIN

MALAN CONSTRUCTION COMPANY

RALPH J. STEPHENSON, P.E.
15064 WARWICK ROAD
DETROIT MICHIGAN 48223
CONSULTANT PH 273-5226

3

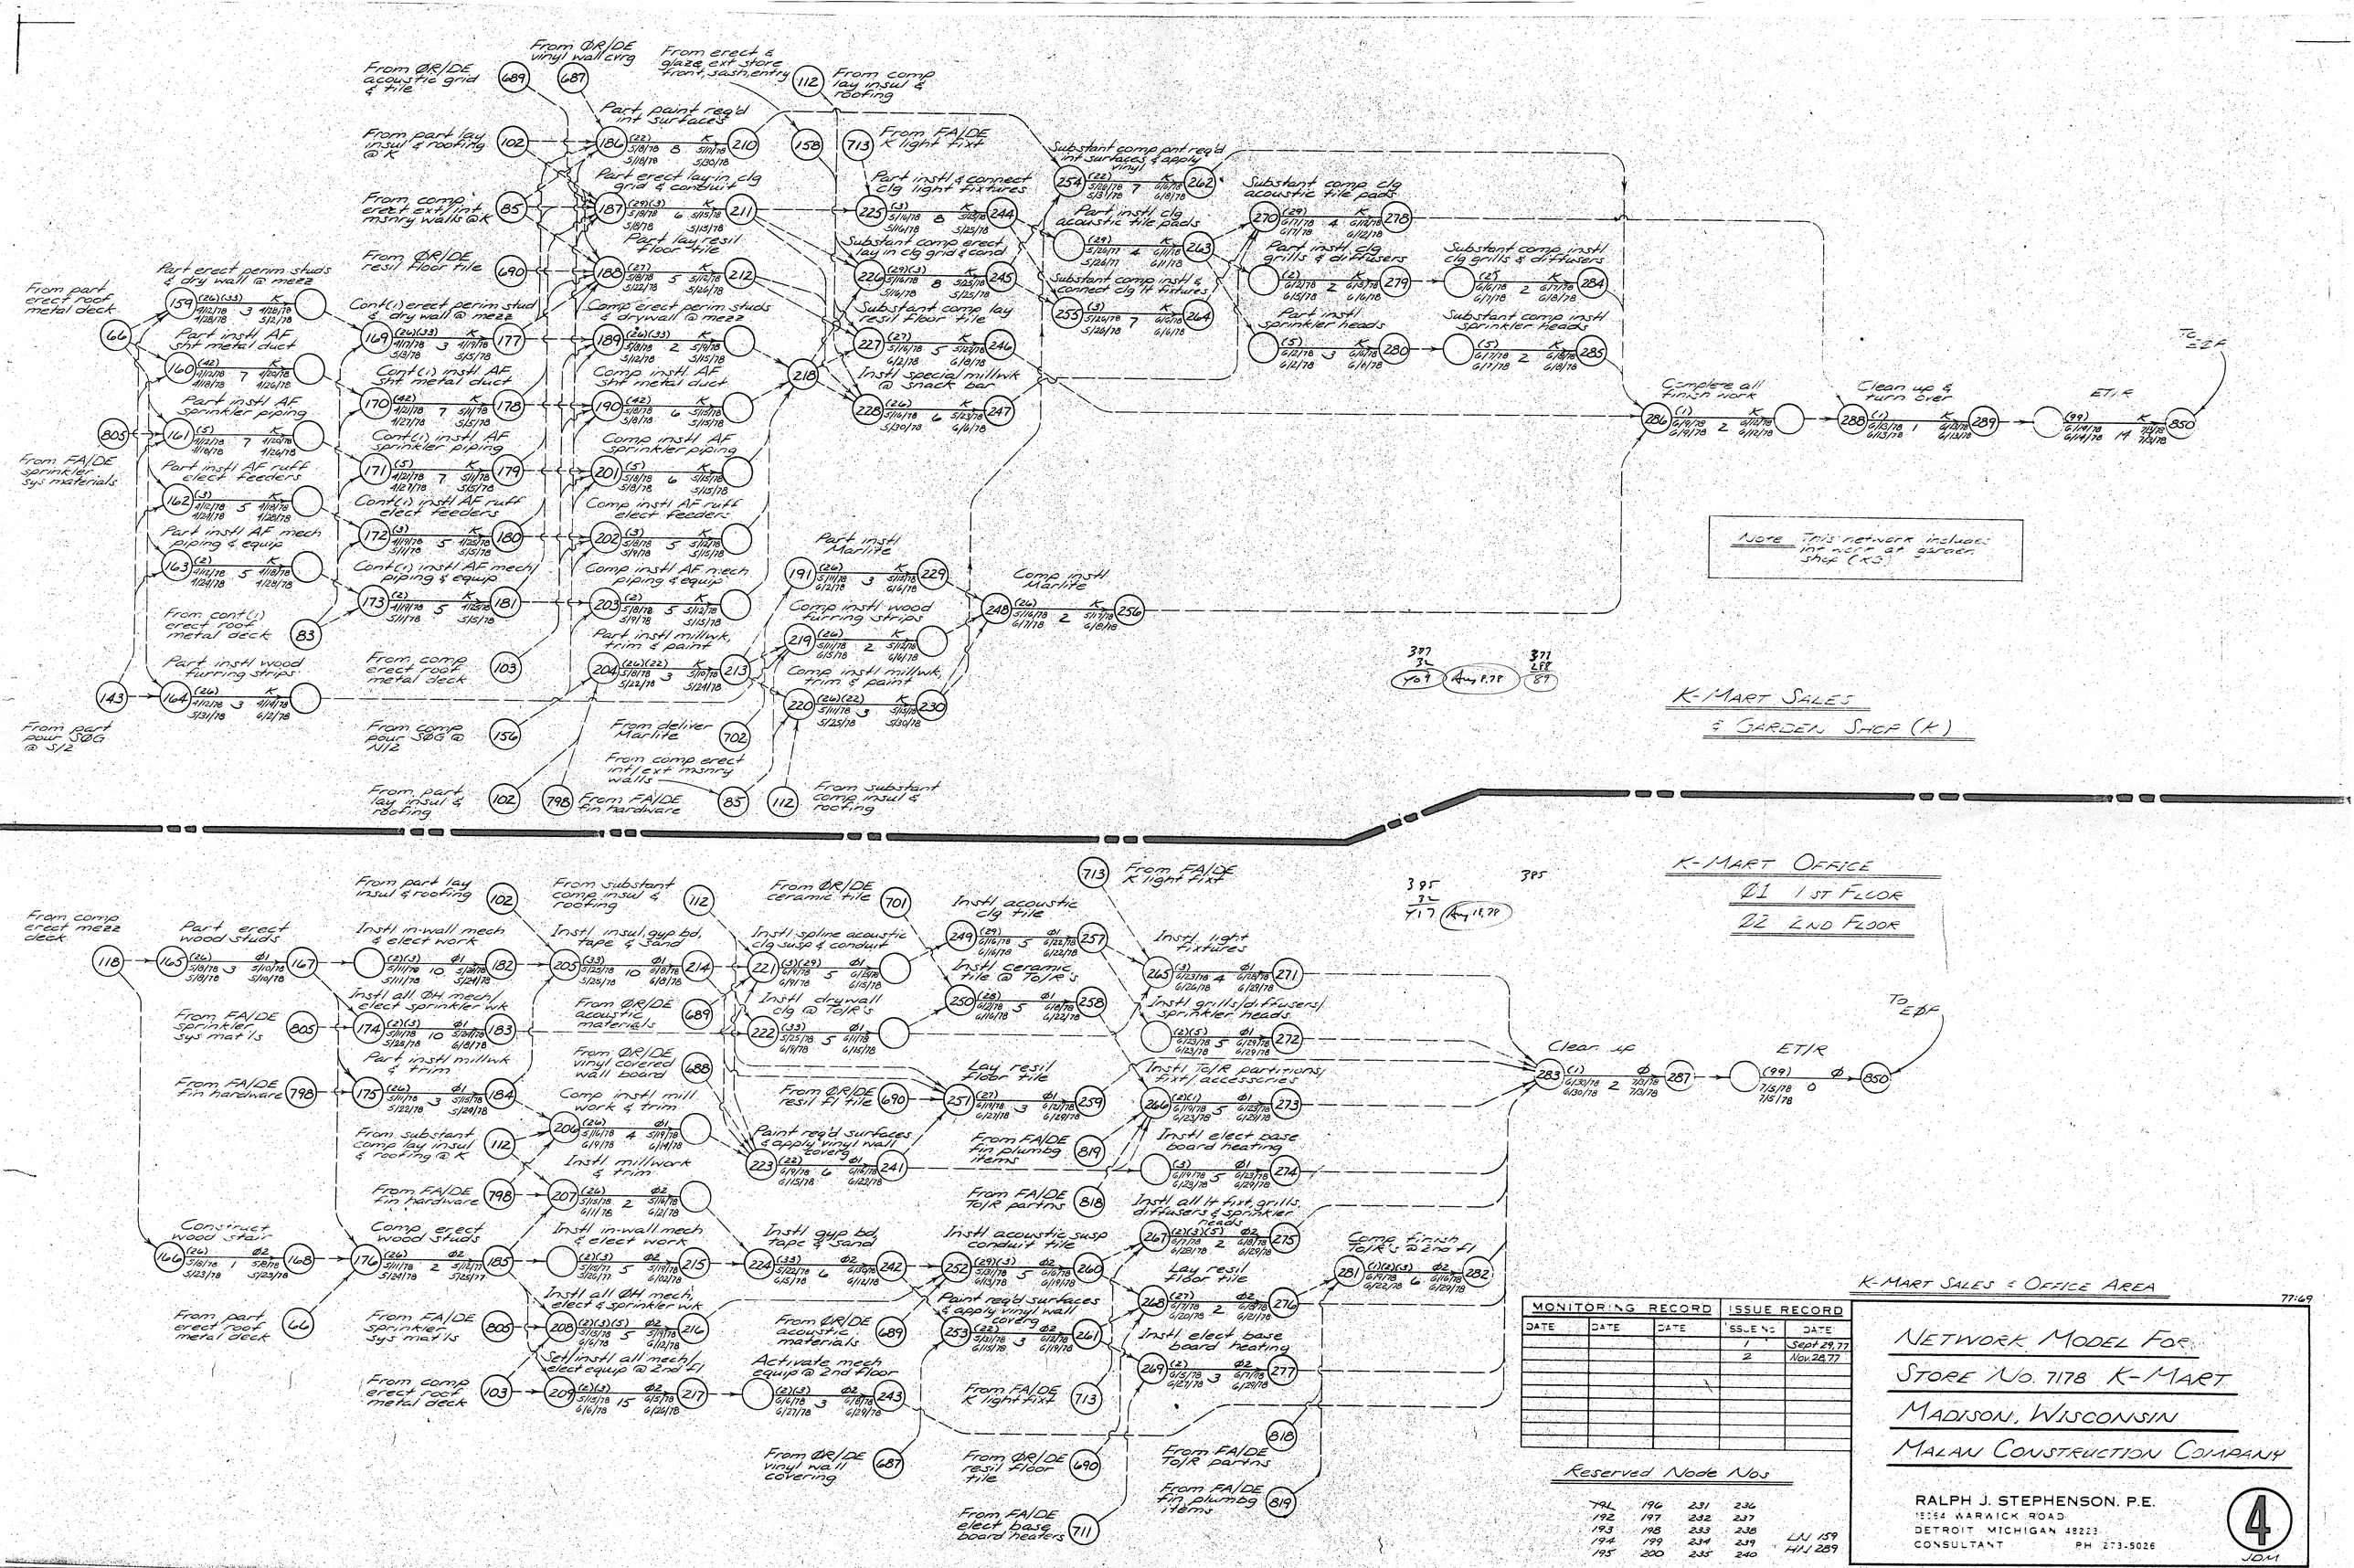

MONITORING RECORD			ISSUE RECORD	
DATE	DATE	DATE	ISSUE NO	DATE
			1	Sept 29, 77
			2	Nov 28, 77

Reserved Node Nos

191	196	231	236
192	197	232	237
193	198	233	238
194	199	234	239
195	200	235	240

LN 159
HN 289

77:69

NETWORK MODEL FOR STORE NO. 7178 K-MART MADISON, WISCONSIN

MALAN CONSTRUCTION COMPANY

RALPH J. STEPHENSON, P.E.
18564 WARWICK ROAD
DETROIT MICHIGAN 48223
CONSULTANT PH 273-5026

4

JDM

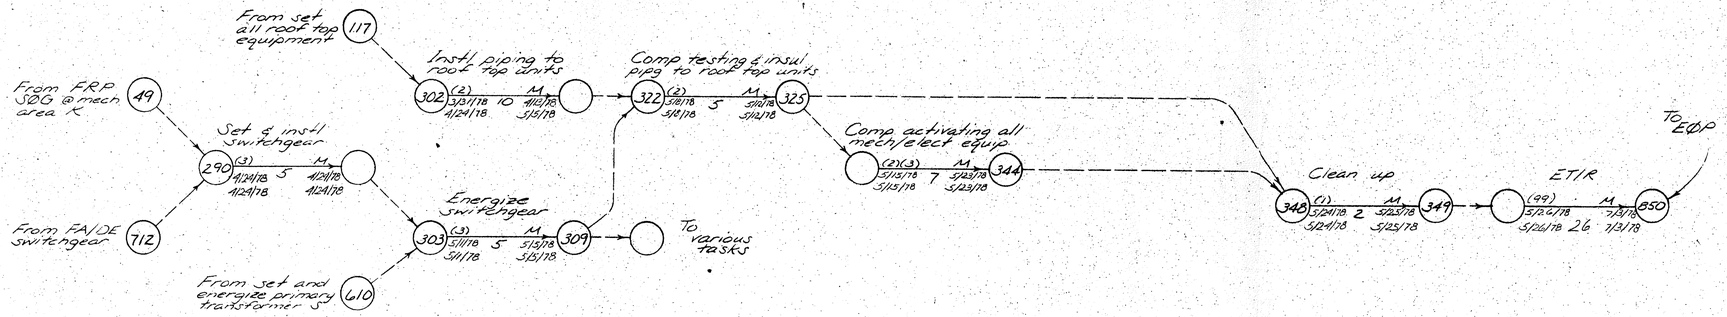

K-MART MECH/ELECT AREA (M)

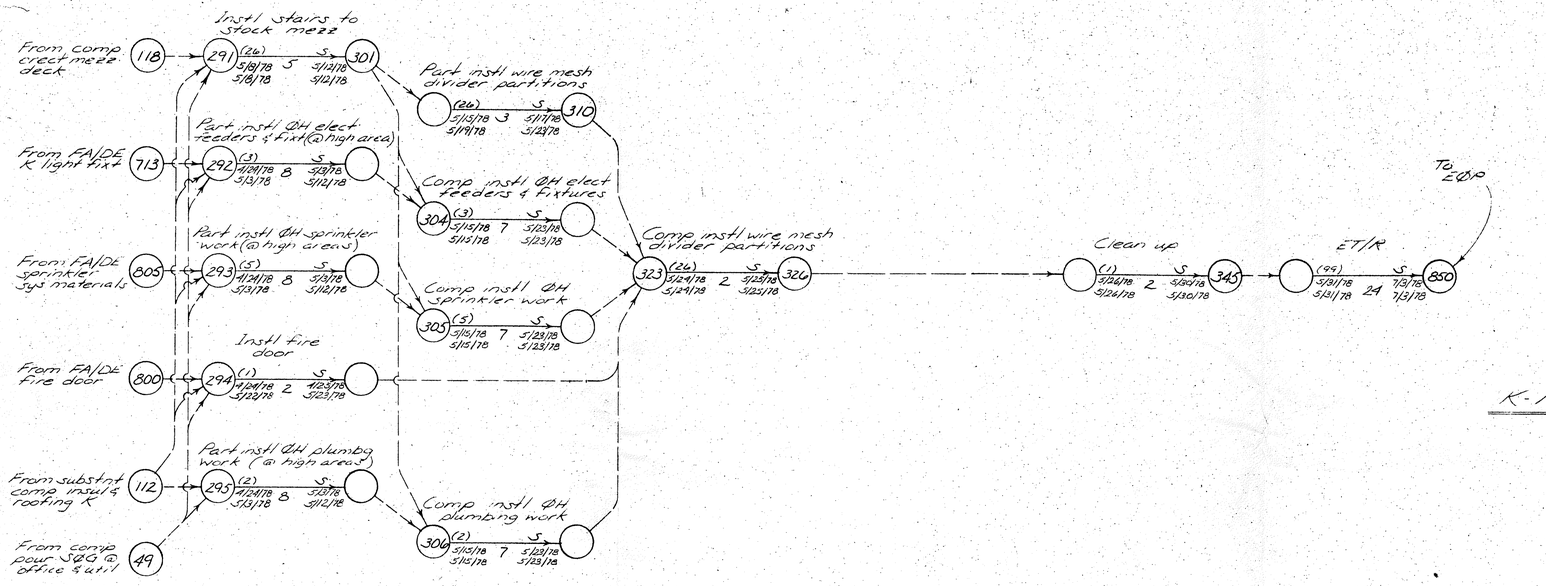

K-MART STOCK AREAS (S)

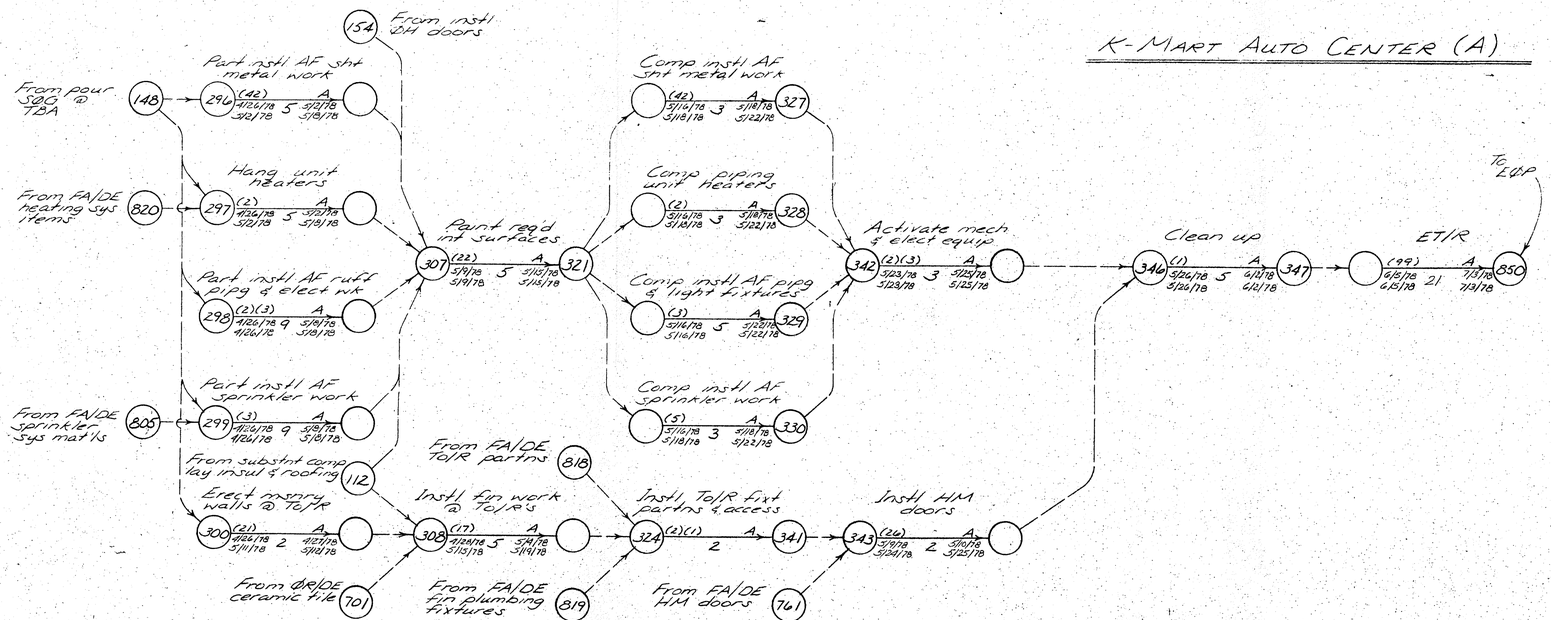

K-MART AUTO CENTER (A)

MONITORING RECORD			ISSUE RECORD	
DATE	DATE	DATE	ISSUE No	DATE
			1	Sept 29,77
			2	Nov 28,77

Reserved Node Nos

311	316	331	336
312	317	332	337
313	318	333	338
314	319	334	339
315	320	335	340

LN 290
HN 349
EØP 850

77-69

NETWORK MODEL FOR STORE NO. 7178 K-MART MADISON, WISCONSIN

MALAN CONSTRUCTION COMPANY

RALPH J. STEPHENSON, P.E.
15264 WARWICK ROAD
DETROIT MICHIGAN 48223
CONSULTANT PH. 273-5026

5

JCM

MULTI-COLOR 400 3-73 MC 4899-

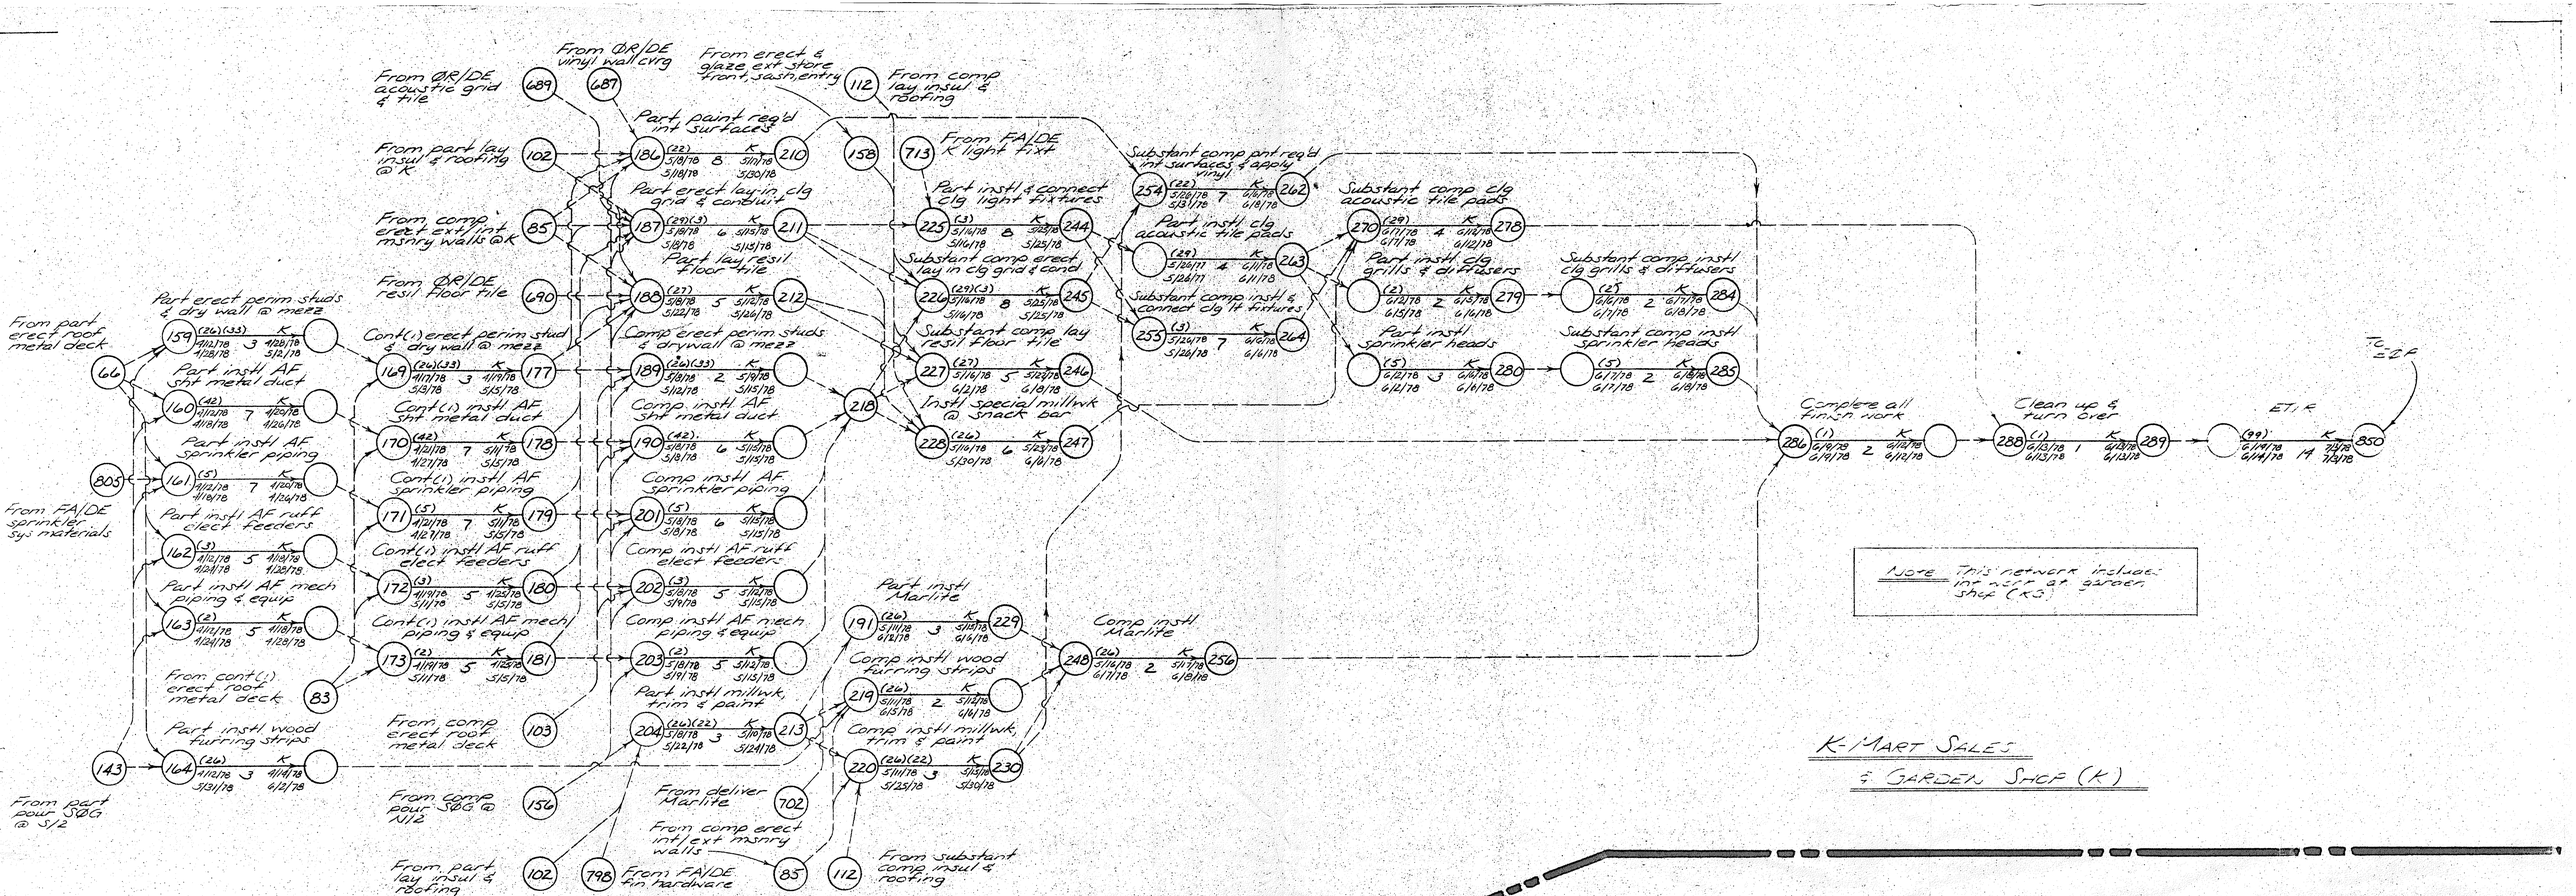

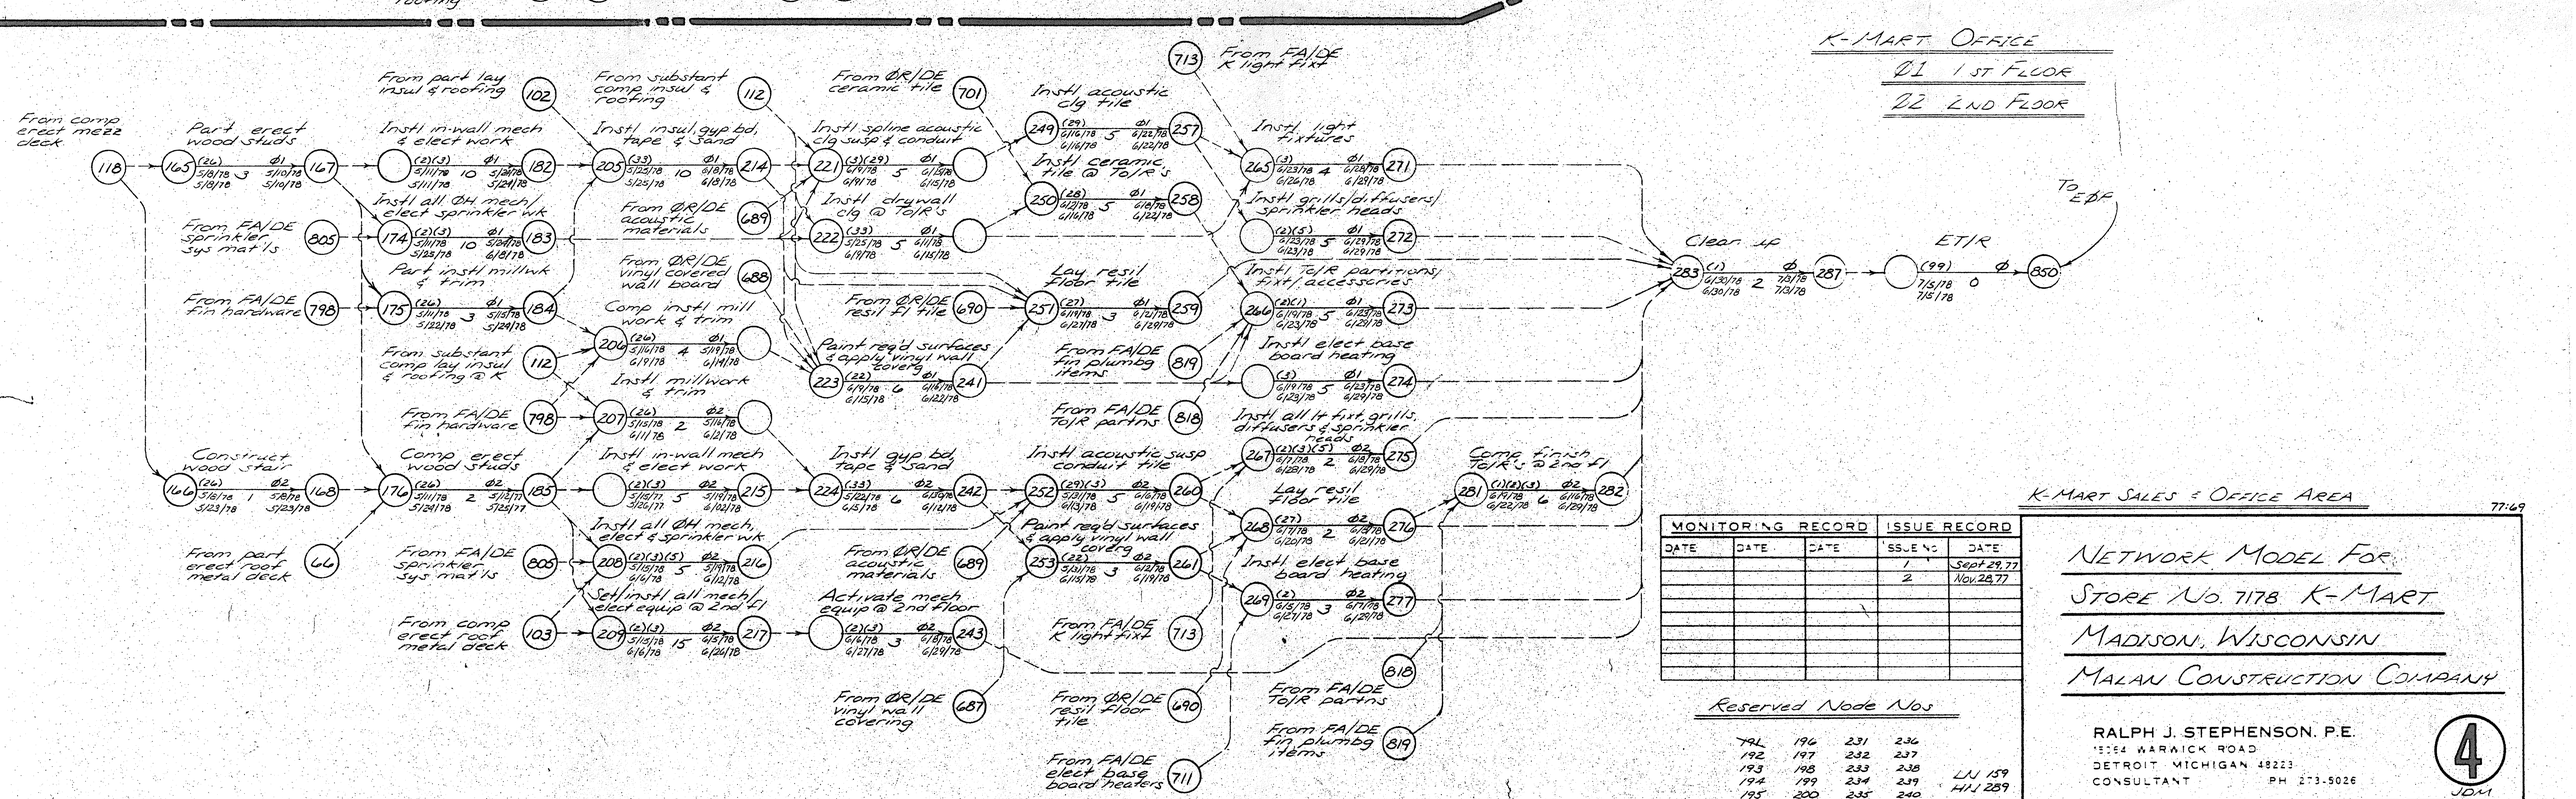

MONITORING RECORD			ISSUE RECORD	
DATE	DATE	DATE	ISSUE NO	DATE
			1	Sept 29, 77
			2	Nov. 28, 77

Reserved Node Nos

191	196	231	236
192	197	232	237
193	198	233	238
194	199	234	239
195	200	235	240

LN 159
HI 289

77-69

NETWORK MODEL FOR
STORE NO. 7178 K-MART
MADISON, WISCONSIN
MALAN CONSTRUCTION COMPANY

RALPH J. STEPHENSON, P.E.
15264 WARWICK ROAD
DETROIT MICHIGAN 48223
CONSULTANT PH 273-5026

4
JDM

MULTICOLOR 400 3-79 MC 4000