NORTH

0 500 1000

SCALE IN FEET

LEGEND

PARCEL LINES

OVER ALL UNIVERSITY PROPERTY

	Acres
A	194.45
B	185.99
C	141.66
D	1.18
E	106.63
F	6.43
G	146.35
H	6.37
Total	**789.06 ac**

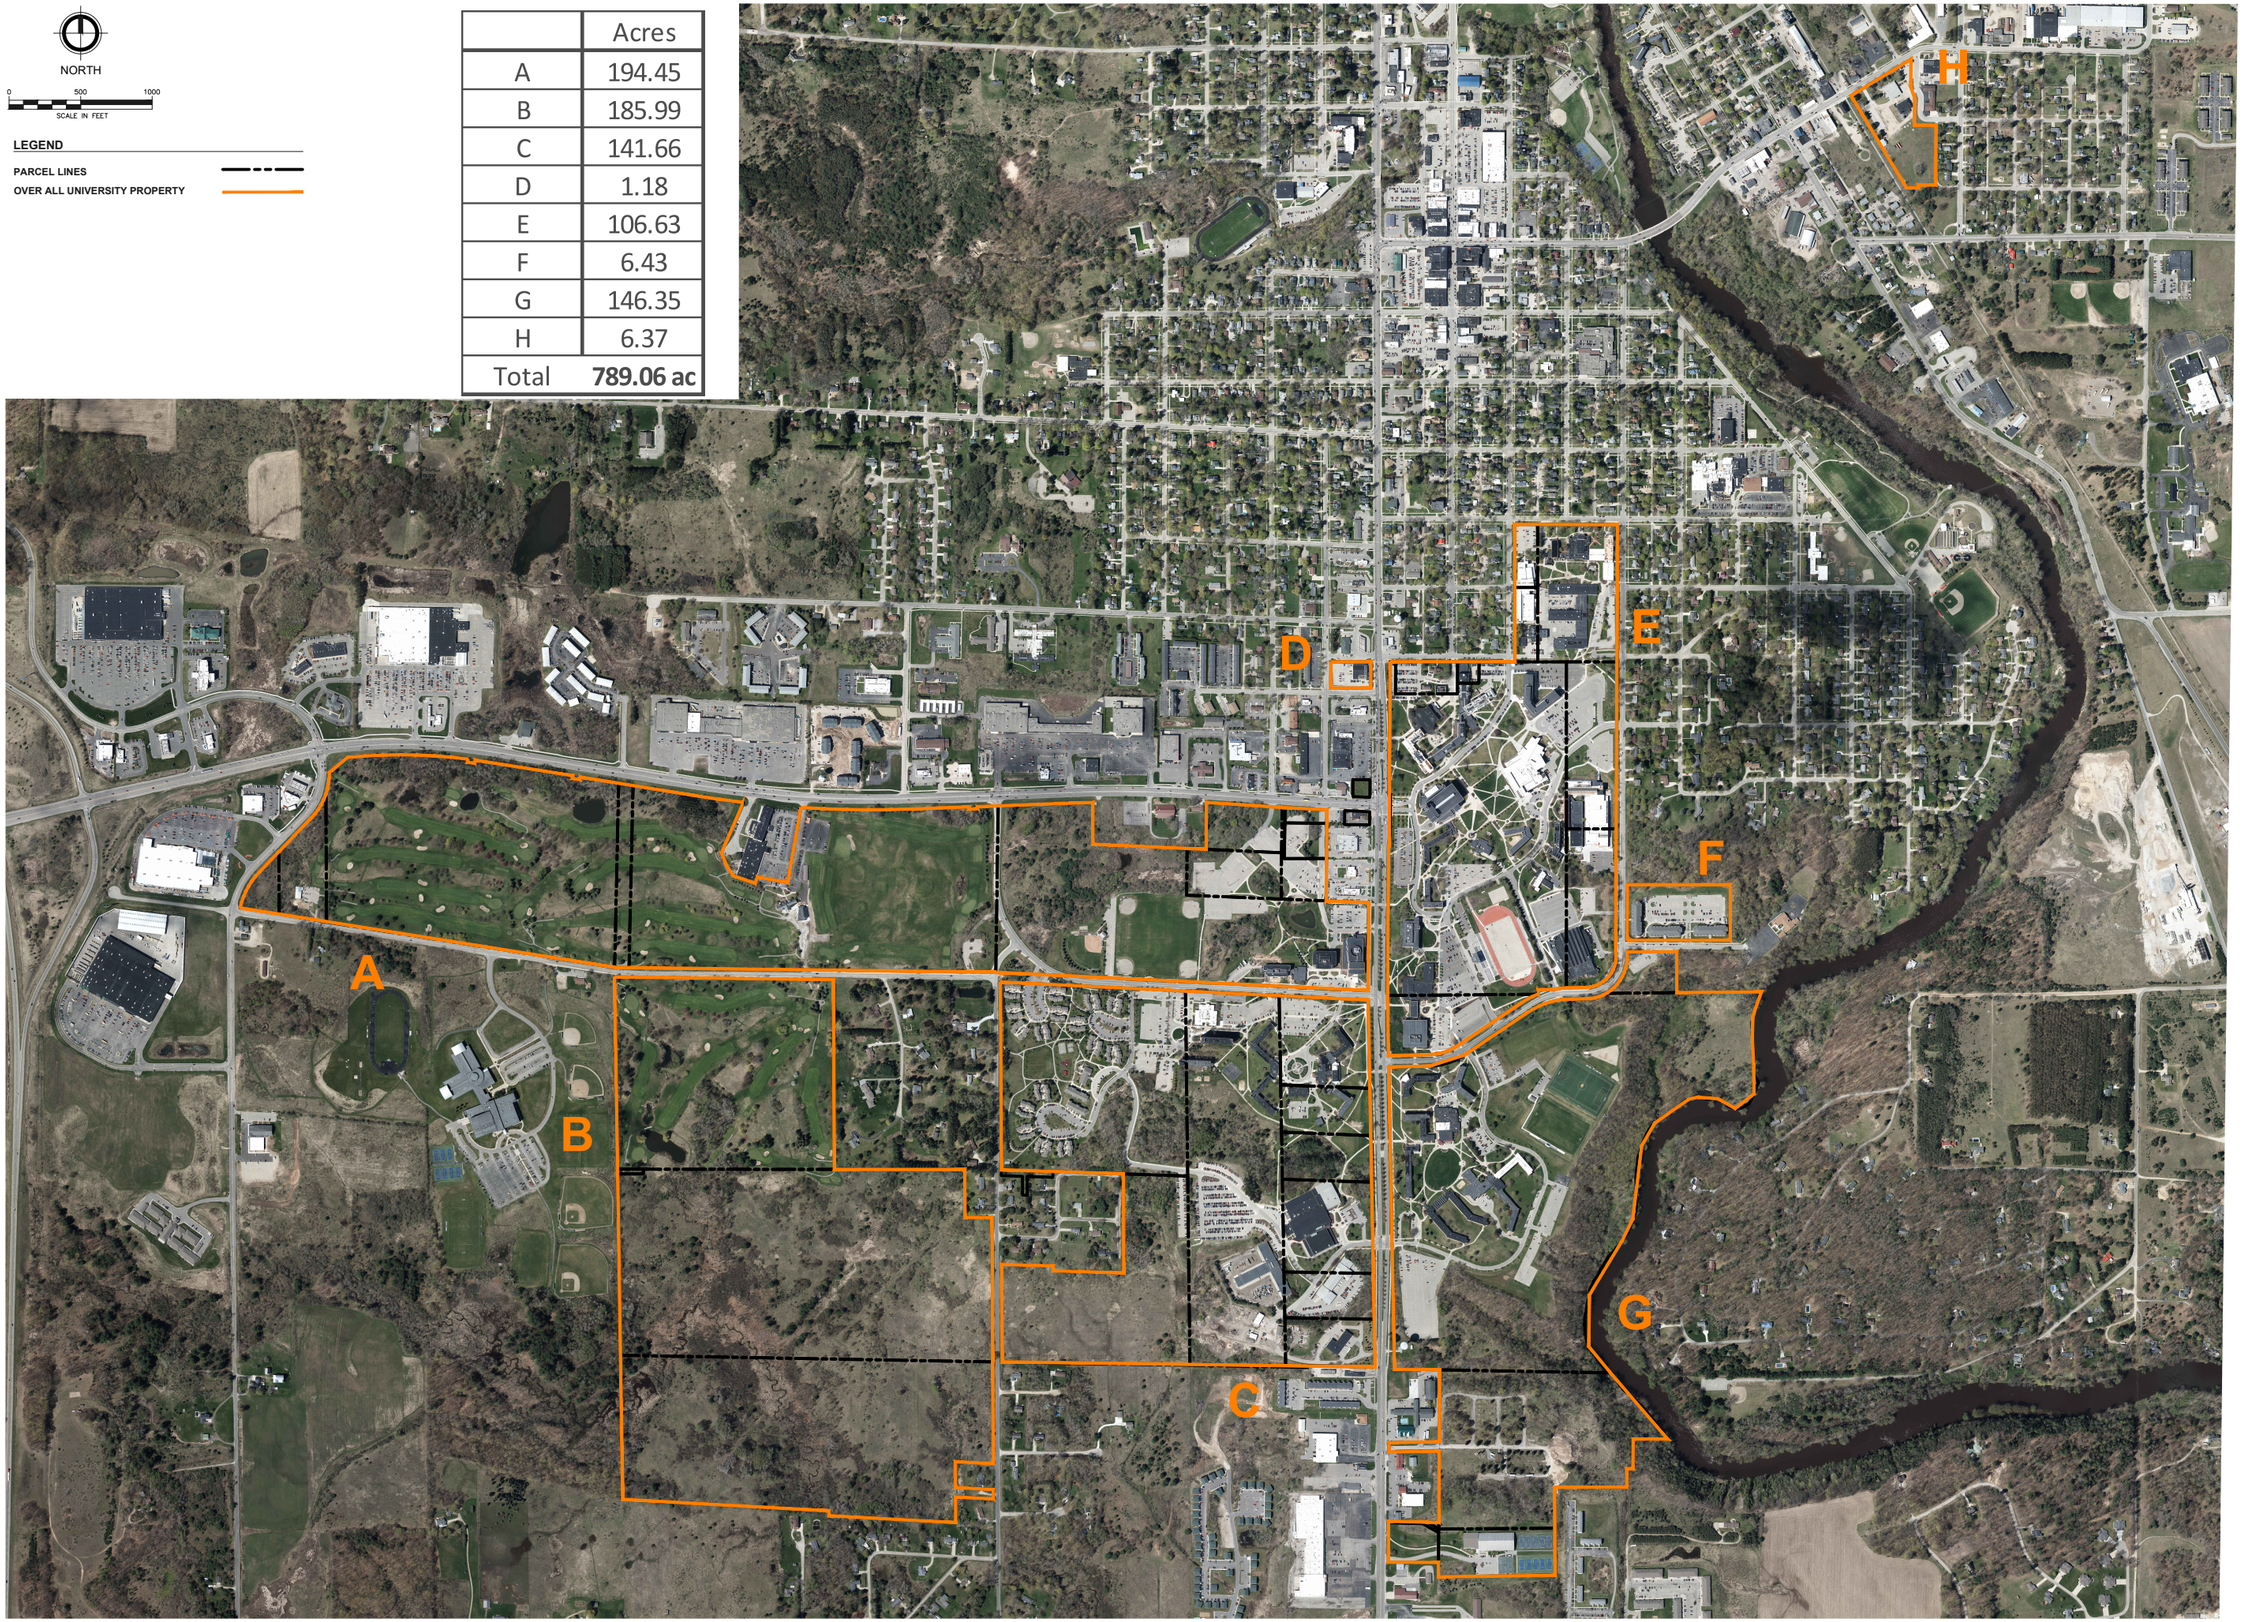

FLEIS&VANDENBRINK
DESIGN-BUILD-OPERATE

2960 Lucerne Drive SE
Grand Rapids, MI 49546
P: 616.977.1000
F: 616.977.1005

REVISION:

FERRIS STATE UNIVERSITY
BIG RAPIDS CAMPUS
CITY OF BIG RAPIDS, MICHIGAN

2019 AERIAL IMAGERY

DESIGN TEAM:
SAD MRG

CHECK BY:

839330 ~~aerial 2019 without~~ Contours shaned

JULY 2019

F&V PROJECT NO.
839330

1